General Notes:
Do not scale from drawing
All dimensions in millimetres unless otherwise stated
All dimensions to be checked on site

Proposed Electrical Requirements

- Double 13amp Socket
- Dado Mounted Dual Data Outlet
- WAP Point

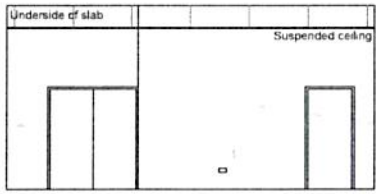

Elevation -(A)
Scale 1:50

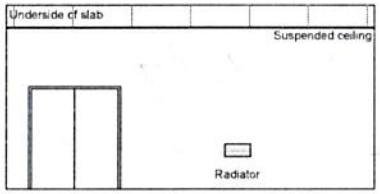

Elevation -(B)
Scale 1:50

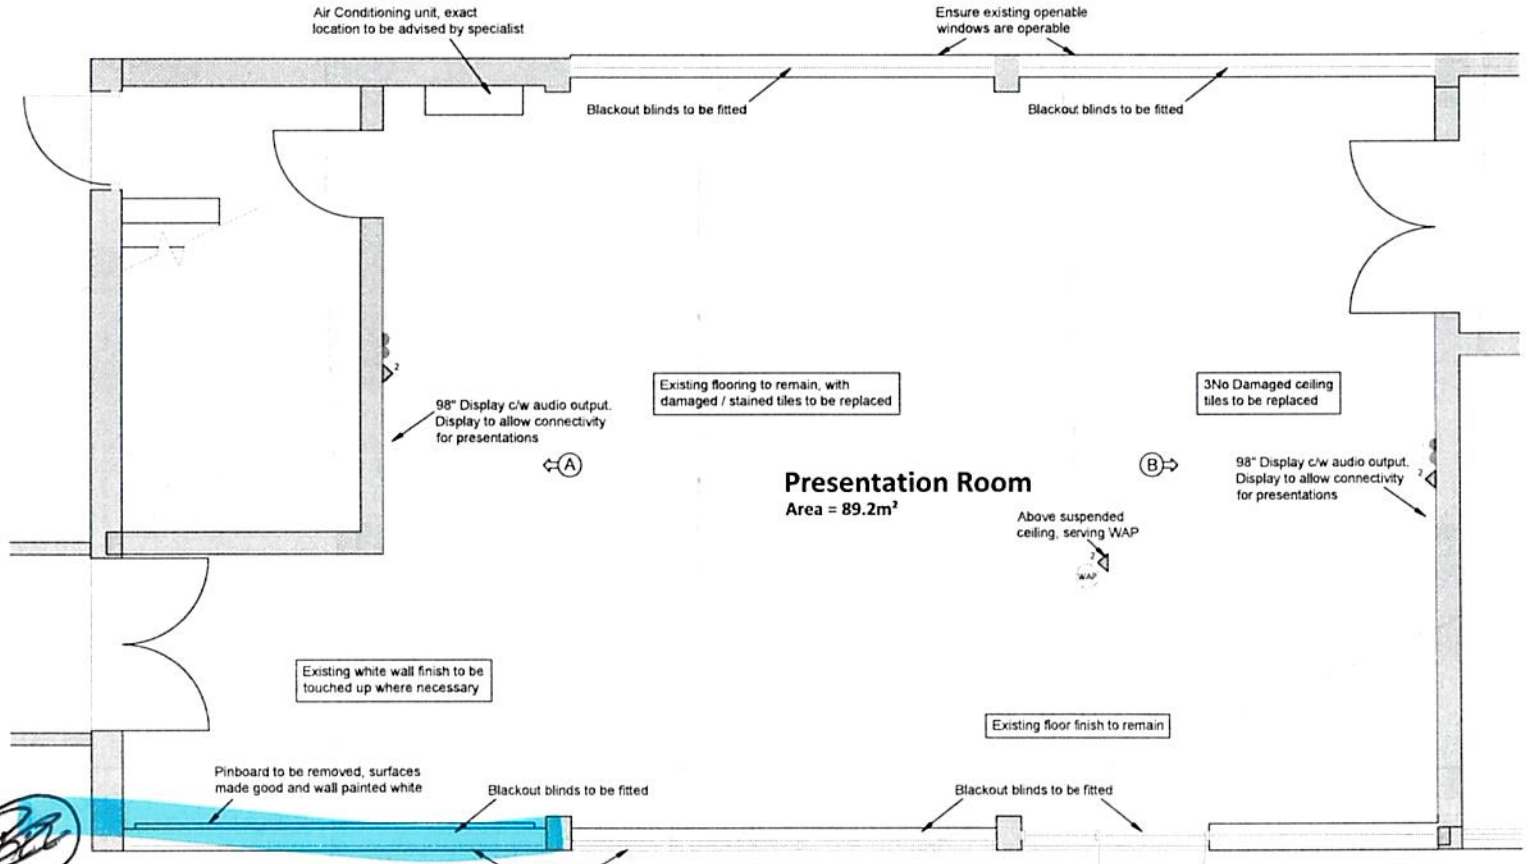

Block B Ground Floor Layout
Scale 1:50

Rev	Description	Date

UNIVERSITY OF ABERDEEN	Building Name: Crombie Halls	Drawing Title: Presentation Room		
	Project Title: Interdisciplinary Hub	Purpose: Proposals	Drawn By: CMF	Date: 06/10/22	Sheet Size: A3
Estates & Facilities	Building Ref: ACH	Project Number: 21152	Drawing Number: P2	Rev: -