L1-011 Finishes Schedule

Number	Room: ICT Room Number	Name	Area	Room: Occupancy	Finish - Ceilings	Finish - Walls	Finish - Floors	Finish - Skirting	Finish - Blinds & Curtains	Room: Finish - Comments
L1-011	F029	Training Kitchen 1	150 m²	10	Suspended Ceiling Tile - Hygienic	Hygenic Wall Panelling	Non-Slip Vinyl	Coved	Fly Screens	

This document has been prepared in accordance with the scope of I&E's appointment with its client and is subject to the terms and conditions of that appointment. It is for the use of this document other than by its client and only for the purposes for which it was prepared and provided. Only written dimensions shall be used.

Copyright, Isherwood + Ellis Architects ©

CDM REGULATIONS (NI) 2016. All current drawings and specifications have been reviewed in accordance with the Designer's Hazard and Environment Assessment Record. All intellectual property rights reserved.

Designed with reference to the surveys, information and reports listed

Z2

KEY - Contract Supplier Installer

- CAT 1 - Client Supplied and Fitted
- CAT 2 - Client Supplied - Contractor Fitted
- CAT 3 - Existing Reused - Client Supplied - Contractor Fitted
- CAT 4 - Contractor Supplied - Contractor Fitted

L1-011 Equipment Schedule

Stephen's Catering Code	Comments	CAT No.	Count
305	AV type 2	CAT 1	1
T1	Mechline WS4 wash hand basins	CAT 4	4
T2	Fly Killers	CAT 4	2
T6	Hobart FXLSW-10B undercounter dishwasher	CAT 4	1
T8	SCE s/s wall bench	CAT 4	2
T9	SCE s/s single bowl sink units	CAT 4	4
T10	SCE s/s wall bench	CAT 4	1
T12	Italforni TKA2-1 twin deck pizza oven c/w mobile stand	CAT 4	1
T13	SCE s/s wall bench	CAT 4	3
T14	Foster EP12-35 blast chiller	CAT 4	1
T15	SCE s/s centre benches	CAT 4	1
T16	SCE s/s Island Extract & Supply Air Outboard Style Canopy c/w extract plenum, insulated condensing plenum, deflector grills, baffle filters, recessed lights, full perimeter grease channels & grease collection boxes. Manufactured in compliance with HVCA DW172, certified & accredited to BOHS P601 & P602	CAT 4	1
T17	Falcon E163i 6 ring induction ranges	CAT 4	8
T18	SCE s/s wall benches c/w void for items T20	CAT 4	8
T19	Chefquip SP-500 5 litre mixer	CAT 4	8
T20	Blizzard UCR140 undercounter fridge	CAT 4	8
T21	SCE s/s service spine	CAT 4	2
T22	SCE s/s wall bench	CAT 4	1
T23	Sammic Vac-Pac machine	CAT 4	1
T24	Sammic SVC-28 Sous-Vide machine	CAT 4	1
T25	EAIS 4 tier adjustable shelving units	CAT 4	9
T26	Foster coldroom c/w remote refrigeration	CAT 4	1
T27	SCE s/s wall bench	CAT 4	1
T28	SCE s/s wall bench	CAT 4	1
T29	Existing Upright Prover	CAT 2	1
T30	Falcon SAEB101 10 grid electric combination oven	CAT 4	1
T30a	SCE s/s stand for item T30	CAT 4	1
T31	SCE s/s double bowl potwash sink c/w void for item T6	CAT 4	1
T32	Falcon E3925 electric chargrill c/w fixed stand	CAT 4	1
T33	SCE s/s infill bench	CAT 4	1
T34	SCE s/s infill bench	CAT 4	1
T35	Lincat J18 freestanding electric fryer	CAT 4	1
T36	Foster EP140L double door upright freezer	CAT 4	2
T43	SCE s/s wall extract canopy	CAT 4	1

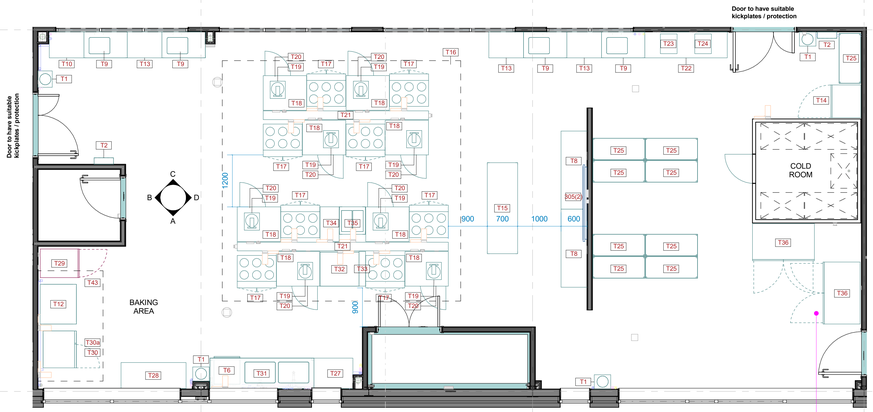

L1-011_Plan
1 : 50

2no. T25 removed, additional T36 added

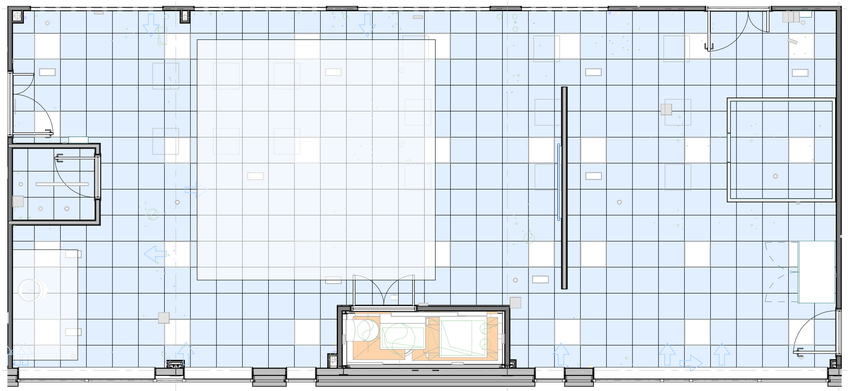

L1-011_RCP
1 : 50

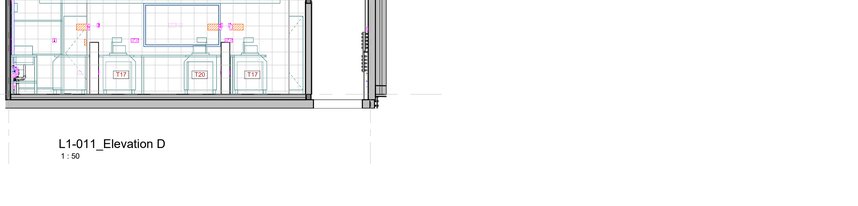

L1-011_Elevation A
1 : 50

L1-011_Elevation B
1 : 50

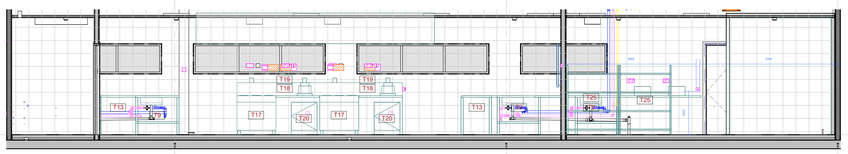

L1-011_Elevation C
1 : 50

L1-011_Elevation D
1 : 50

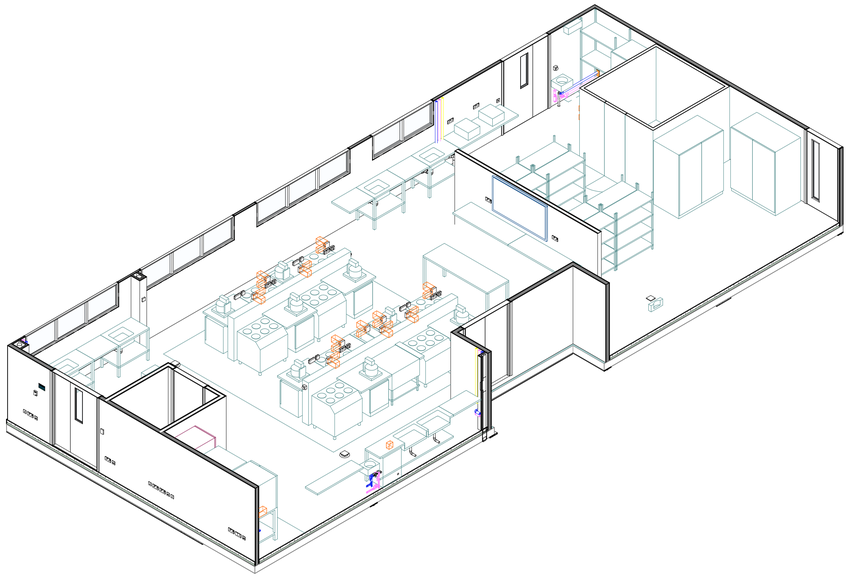

L1-011 3D View

0 1 2 5m
Scale 1:50

DRAFT

Rev	Description	Dr'n	Chk'd	Date
P08	Room Names Changed by Client	JRL	JRL	14/01/25
P07	Further changes following client meeting	JS	JRL	19/09/23
P06	Client Workshop Changes - Travel, Tourism & Catering	JS	JRL	20/06/23
P05	Issue to Stephen's Catering	JS	JRL	15/02/23
P04	Stephen's Catering Layout Updated	JS	TM	01/02/23
P03	Workshop 3 Issue	JS	TM	30/01/23
P02	Data Drop - Sheets re-numbered	JS	TM	21/10/22
P01	First Issue	JS	TM	05/08/22

Isherwood + Ellis ARCHITECTS

Tel: +44(0) 28 9065 3291 Fax: +44 (0)28 9070 5111

Client
Heron Bros

Project
Northern Regional College, Ballymena

Drawing
L1-011 - Training Kitchen 1

Project No.
22 1080

Drawing No. Rev.
BAL-IEA-Z3-01-RD-A-9111 P08

Status
S3

Created • WB Checked • JS
Date • 06/16/22 Scale @ A0 • As indicated

www.isherwood-ellis.com