SCALE CHECK 1:50 @ A1
0 1 2 3 4 5
metres

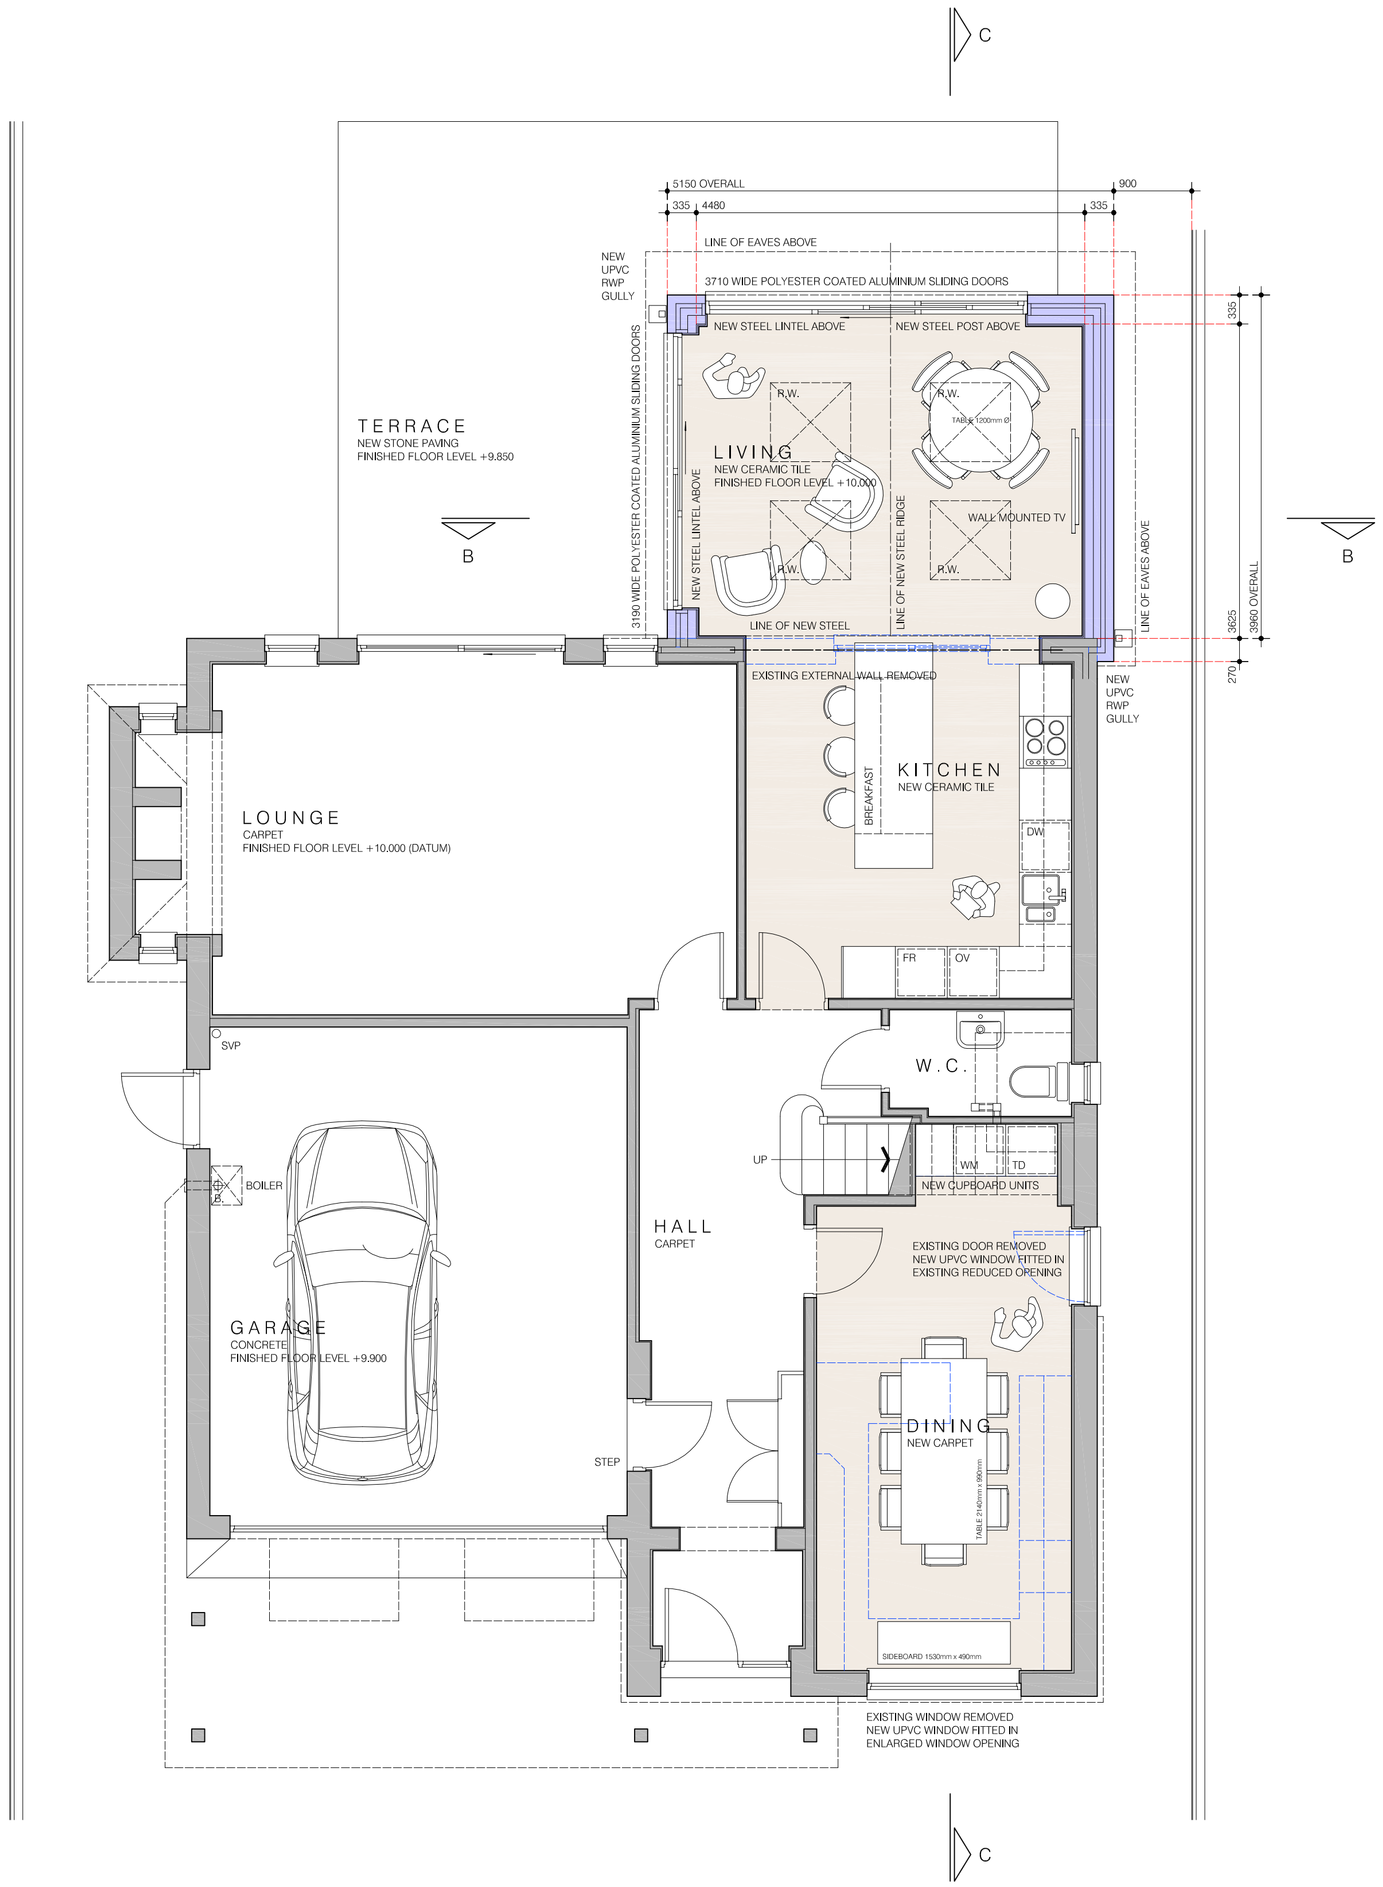

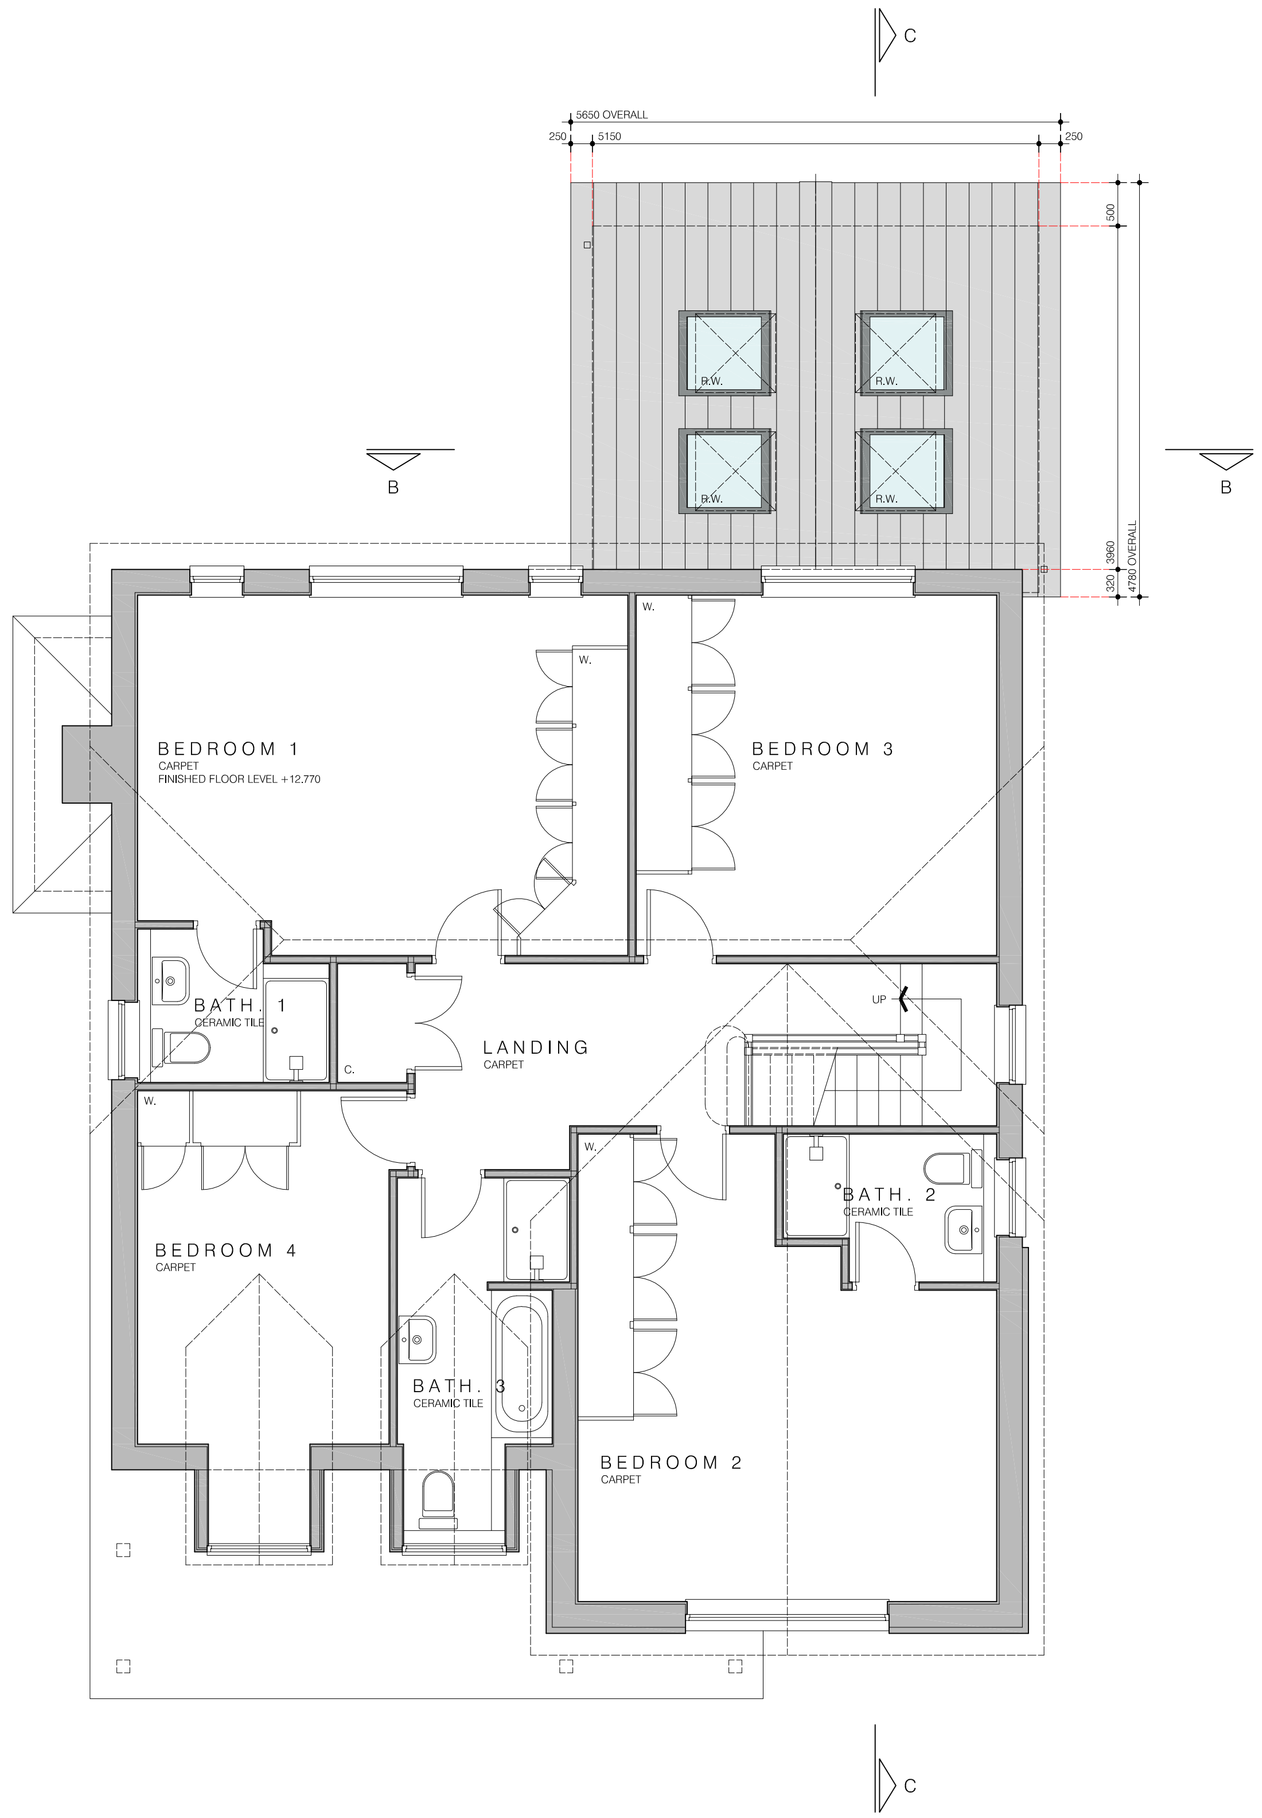

PRELIMINARY

anthony hart design
architects designers planners

client : MR & MRS LLOYD

project : 11 BERBERRY DRIVE
FLITTON
BEDFORD
MK45 5ER

drawing : PROPOSED ARRANGEMENT
GROUND & FIRST FLOOR PLANS

ahd architect
32 LAVERTON ROAD
LYTHAM ST. ANNES
FY8 1EW
t : 01253 720551
m : 07951 478818
email : ahdl.hart@btinternet.com

drawing no. :	2409	(02)	12	

drawing status :	DESIGN DRAWING
scale :	1:50 @ A1
date :	03.02.2025
drawn :	ADH

© copyright of this drawing is vested with Anthony Hart Design Limited