Note:
Windows and doors have been changed and walls re-plastered so the dimensions shown may differ from actual site measured sizes

Note:
The drawings must be checked with the curtian maker / supplier before any construction is carried out to check for adequate clearance for stack back etc

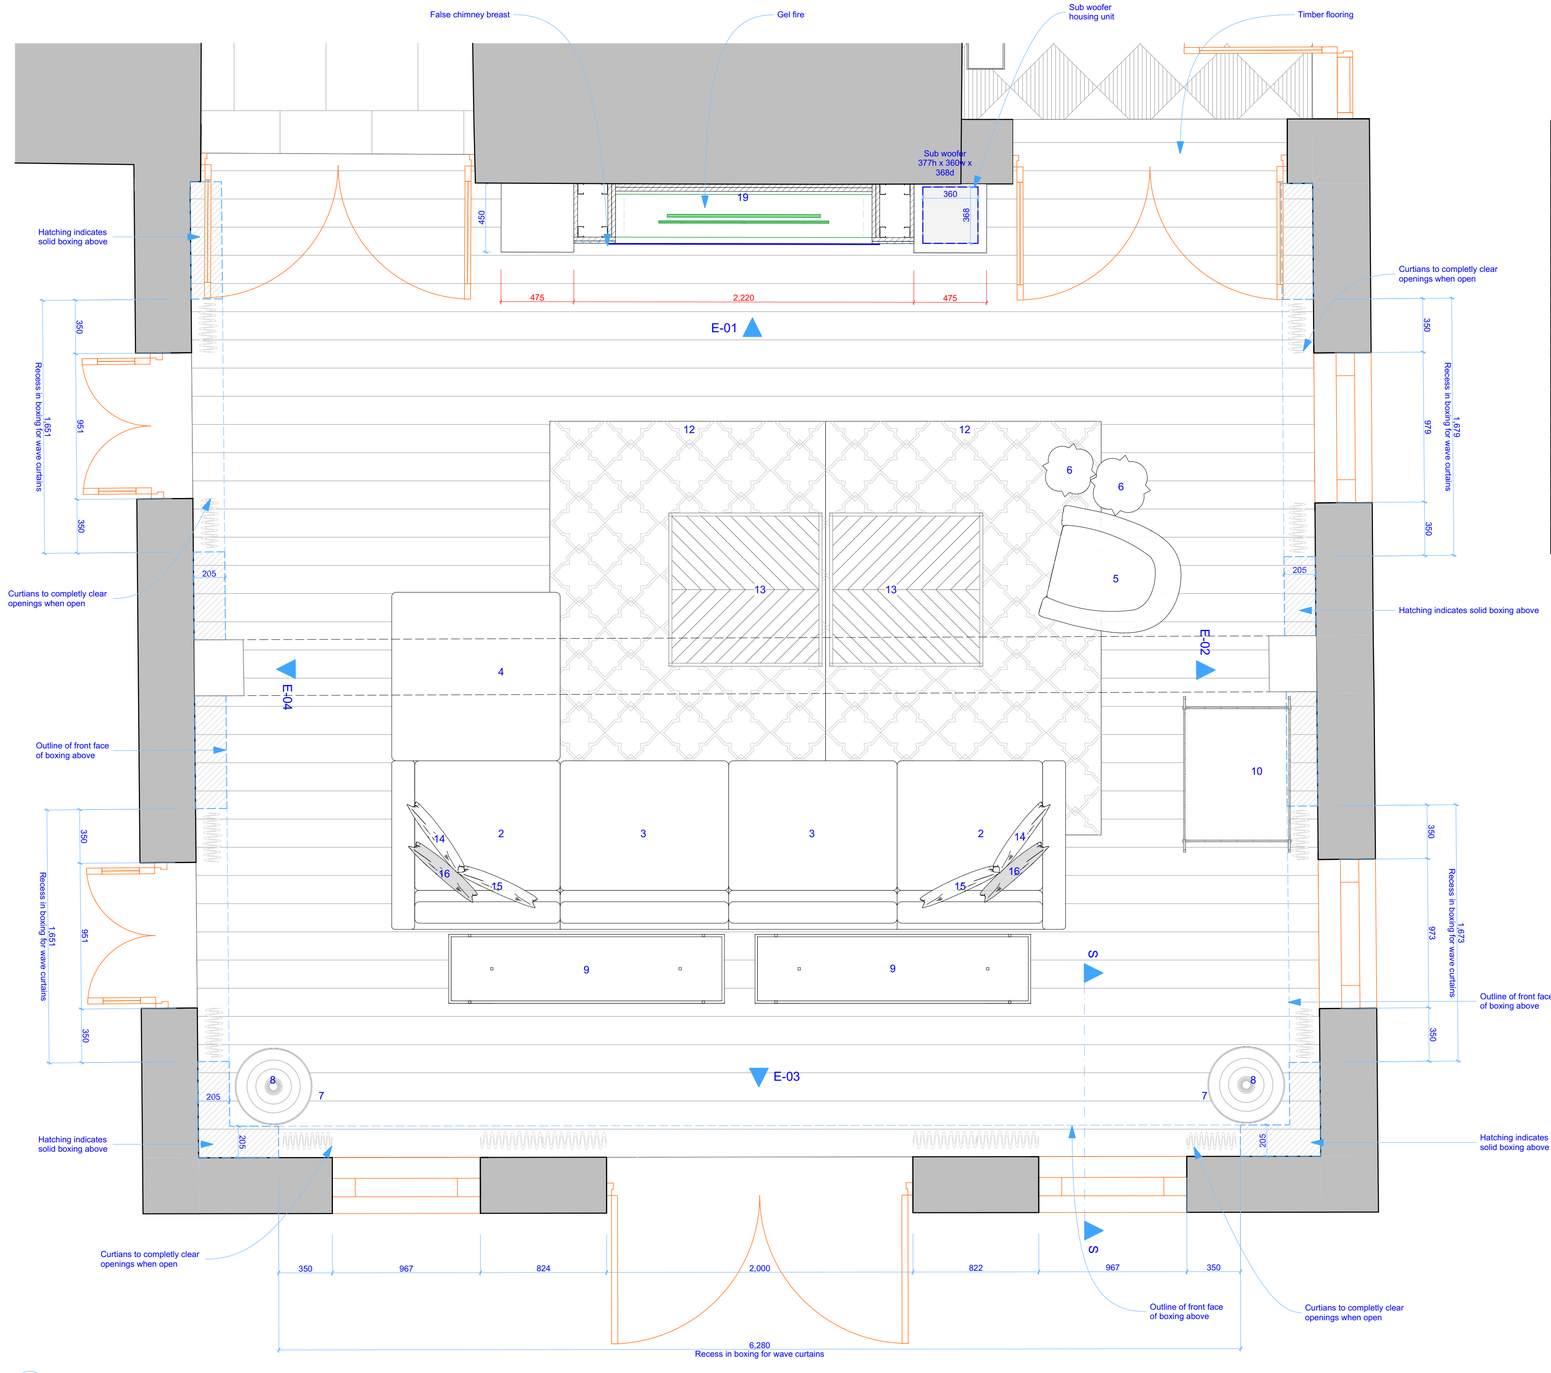

Item No.	Item	Brand	Finished and details	Lead Time	Quantity
1	Flooring	Havwoods	HW7800 Oak Unity grade brushed & UV oiled Engineered T&G Flooring 20x185mm		
2	Sofa	Andrew Martin	Truman Large corner section-Bomore Cloud		2
3			Truman Large Armless section-Bomore Cloud		3
4			Truman Large Footstool section-Bomore Cloud		1
5	Arm chair	Andrew Martin	Turnball chair in Diego storm		1
6	Side Tables	Andrew Martin	Gilemore Side table set		1
7	Corner side tables	Andrew Martin	Katia Side table grey		2
8	Lamps	Eichholtz	Table Lamp Pagoda-Black		2
9	Console	Andrew Martin	Persplex console table		2
10	Drinks Trolley	Eichholtz	Trolley Scarlett No. 110504		1
11					
12	Rug	Andrew Martin	Amina Rug		2
13	Coffee table	Eichholtz	Coffee table La Varenne No.111191 Zinc/Weathered Oak 100x100cm		2
14	Cushion A	Andrew Martin	Pelican Storm-55cm x 55cm Stcok item Feather		2
15	Cushion B	Andrew Martin	Montpelier Grey-55cm x 55cm stock item		2
16	Cushion C	Andrew Martin	Chalcot whtie srtipe bespoke cushion		2
17	Throw	Restoration Hardware	555-Gram cashmere throw in Natural with personalization initials		2
18	Wall finish	Farrow & Ball	Wimborne White 239		
19	Feature fireplace finish	Farrow & Ball	Downpipe 26		
20	Wall Lights	Tigermoth Lighting Ltd	Double Stem Wall Light with Lattice 330 x d235 x h420 Bronze with Ivory Silk		2

Proposed ground floor lounge
1:20

Print drawing @ A1

Preliminary

Revision ID	Change ID	Change Name	Issue Date

NICOLE MURRAY DESIGN

Nicole Murray Design.Castle Quay. St.Helier. Jersey.

Channel Islands. JE2 3EG.

Telephone| +44 1534 846846.

EMail: nicole@nicolemurraydesign.com

CLIENT
Mr & Mrs Burgin

PROJECT
Verona

DRAWING TITLE
Ground floor lounge

DRAWING NUMBER
01_VR_A1_2018

Rev

DRAWN BY

SCALE
1:20,

DATE
06 March 2020

All dimensions to be checked on site. No dimensions to be scaled from this drawing. This drawing is copyright and may not be reproduced in any form without the written persission of Nicole Murray Design ©. Any discrepency between drawings, specifications and details is to be referred to Nicole Murray Design for verification before any work is carried out.