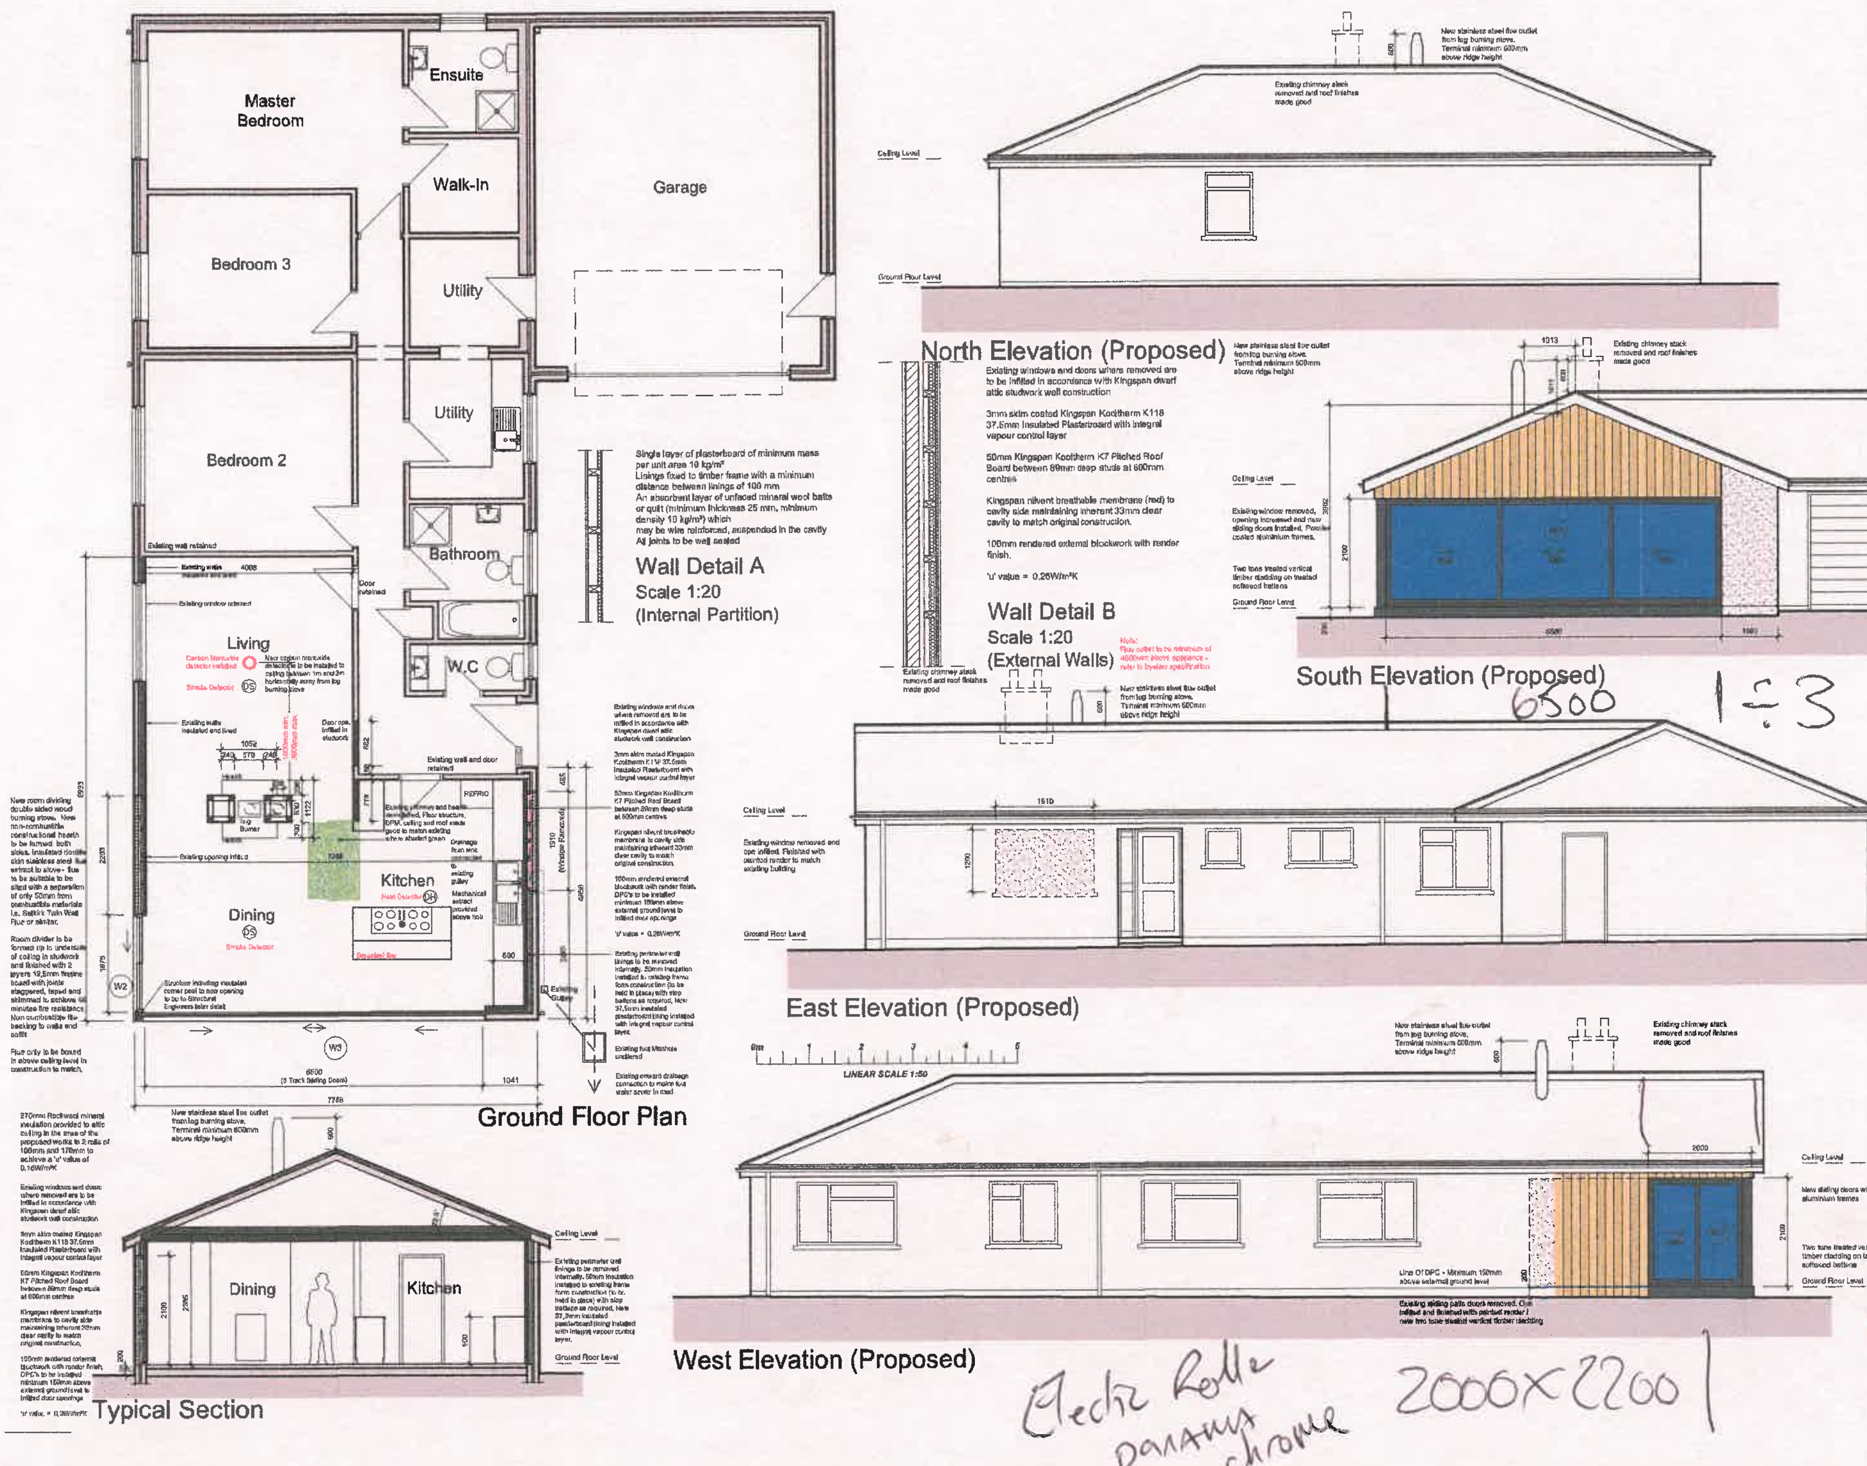

All dimensions are to be checked on site before the commencement of any works including the order of materials.
Any discrepancies are to be reported to the Architect.
Do not scale from this drawing.
Unless the title 'Contract' or 'Working' has been added to these drawings then these drawings are not for site use and we will accept no responsibility for errors or omissions, the drawing will also not be adjusted to include for SER requirements.

This drawing is design copyright © R.J.M Architectural Services.
Portions of this drawing may include intellectual property of the States of Jersey and are herein used by permission.

Rev:	Date:	Revision Note:
A	June 2020	Revisions to client request
B	June 2020	Bi-fold doors changed to sliding
C	July 2020	Sliding door panel size increased

client
Mr. & Mrs. D. Fox

project title
Alterations to
Maison de L'Erable
Rue de la Croiserie
St. Helier

drawing title
Proposed Plan, Section, Elevations & Details

Byelaw Application

scale(s):	date:	drawn:	checked:
1:20 / 1:50 @ A1	February 2017	R.M	

Les Laurier's Annex
La Route de St. Jean, St. John, JE3 4EA
telephone: 07829918690
richard@rjmarchitecturalservices.co.uk

drawing number:	revision
132 / 04	C

Order For Roller blind

Supplier	**C P**
Order No.	**SO11133**
Customer Ref.	
Contact Tel.	**01534 768141**
Date of Order	
Date Required	

Invoice Details	
Name	Mr. Danny Fox
Address	Maison De L'Erable Rue De La Croiserie
	St Helier
Postcode	JE2 4JT
Phone	

Delivery Details	
Name	Mr. Danny Fox
Address	Maison De L'Erable, Rue De La Croiserie
	St Helier
Postcode	JE2 4JT
Phone	

Brand	Qty	Width mm	Drop	Fitting Height	Fabric	Blind or Recess	Control Type	Roll	Scallop	Chain Colour	Surface Fixing
	3	2166	2200								
Location : South Elevation Sliding doors			**Further Instructions :**		Panama Chrome sheer fabric (silver backed) in a colour of your choice.		**Components :**				
	1	2000	2200								
Location : West Elevation Sliding doors			**Further Instructions :**		Panama Chrome sheer fabric (silver backed), with white fascia, in a colour of your choice.		**Components :**				