1/ Foundation is subject to a later design by structural engineer.
2/ Basement construction to BS 8102:2009 (clause 6.1) to achieve a Grade 3 environment using a type A (membrane) and Type B (Structural integral protection) construction methods.
3/ Full radon protection will also be required.
4/ Wall stability subject to a later calculation by Structural Engineer
5/ Floor design is subject to a later design by structural engineer
6/ Roof construction subject to a later design by Structural Engineer
7/ The dwelling will be fitted throughout with a sprinkler system conforming to BS 9251:2014
8/ The parking area will need a sprinkler system conforming with BS EN 12845:2015
9/ All new elements of structure to achieve 30 minutes of fire resistance

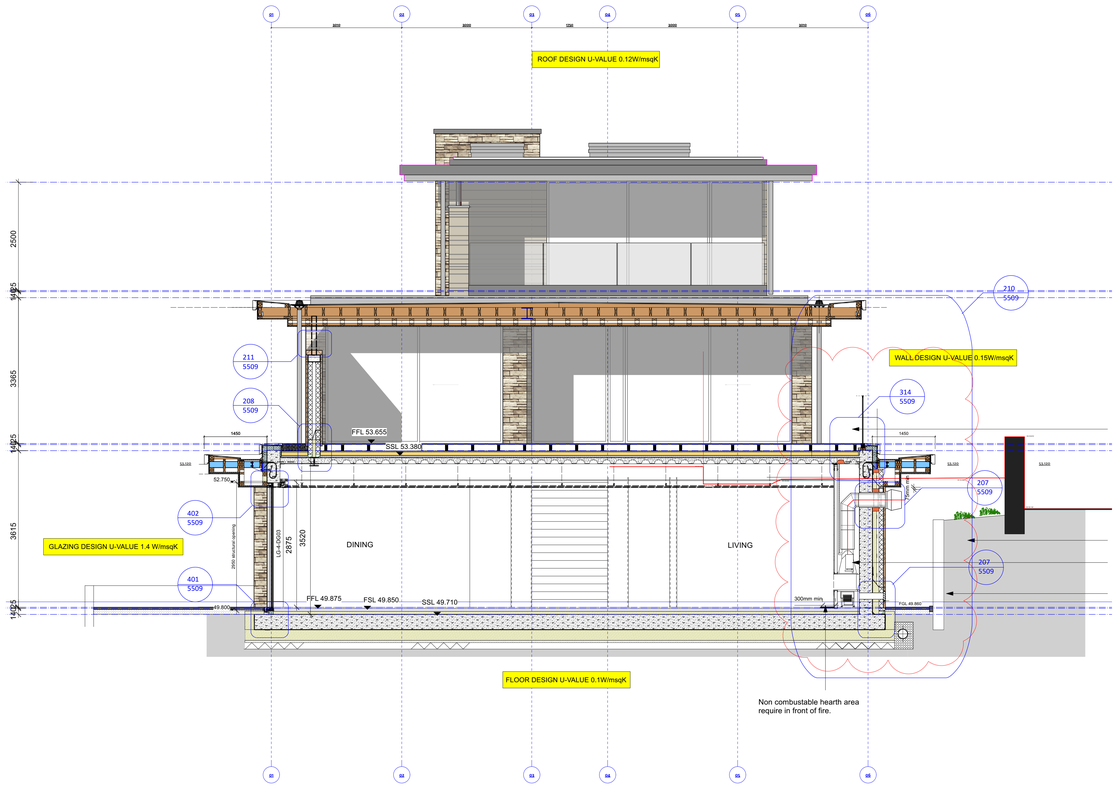

DATUM 45.000

SECTION A-A
SCALE: 1:50

Basement construction to BS 8102:2009 (clause 6.1) to achieve a Grade 3 environment using a type A (membrane) and Type B (Structural integral protection) construction methods. Full radon protection will also be required.

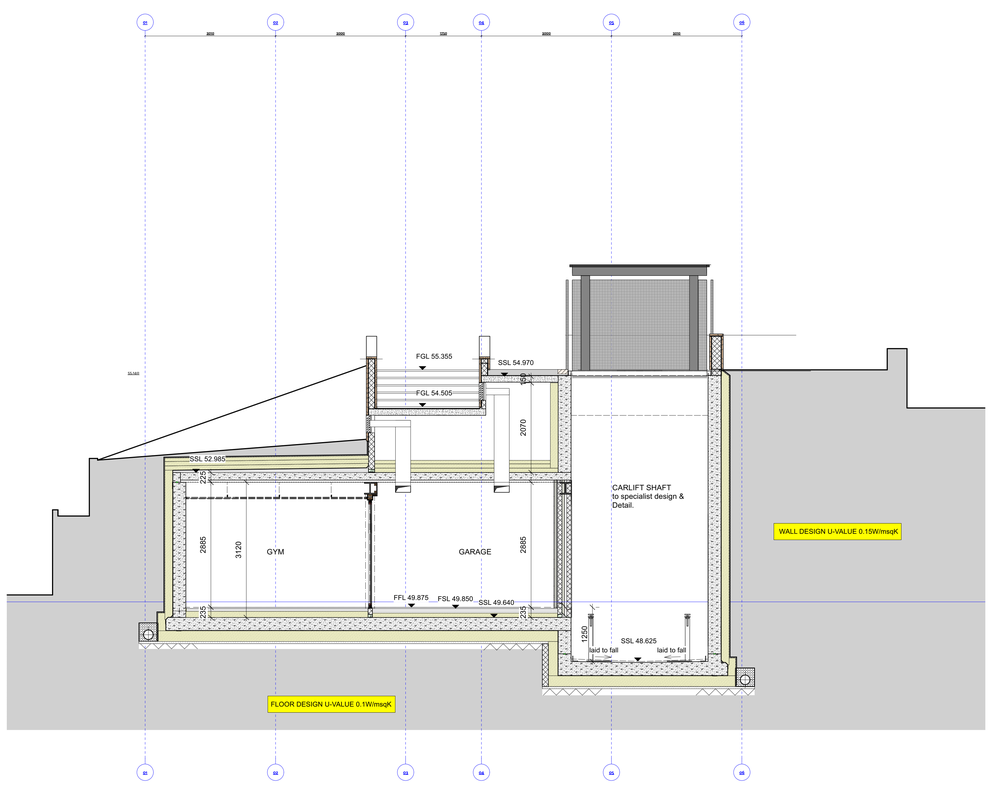

DATUM 45.000

Section D-D
SCALE: 1:50

Basement construction to BS 8102:2009 (clause 6.1) to achieve a Grade 3 environment using a type A (membrane) and Type B (Structural integral protection) construction methods. Full radon protection will also be required.

Date	No.	by	Revision Notes
17/05/2021	D	DK	Amended fireplace chimney and terrace.
10/05/2021	C	EF	Home office reverted back to Garage
16/02/2021	B	DK	Wall altered to suit plan clouded

Status: FOR TENDER

Client: Saroor Ltd

Project Title/Address: Cambray House, Project Address

Sheet Title: Section AA / DD

Date: 02/10/2019

Sheet Scale: @ISO A0 Refer to Drawing Labels

Drawn By: DK

Sheet No.: 5509-WA-00-XX-DR-A-112D

WADDINGTON people-centred design
ARCHITECTURE +44(0)1534 766788
PLANNING +44(0)1534 280100
LANDSCAPE +44(0)1534 625222

© Copyright Waddington Architects, Interiors & Landscape
Waddington Architects, Interiors +Landscape own the copyright of this drawing and information. This drawing has been produced for the client, project and purpose stated within the drawing and should not be used by any other client, for any other person or for any other purpose. This drawing is protected by copyright law and the statute of the Copyright, Designs & Patents Act 1988. All Rights Reserved.
Any discrepancy between any drawings and/or documents must be notified to the architects, prior to proceeding with the work. Work to figured dimensions only, do not scale from drawings. All dimensions to be checked on site.