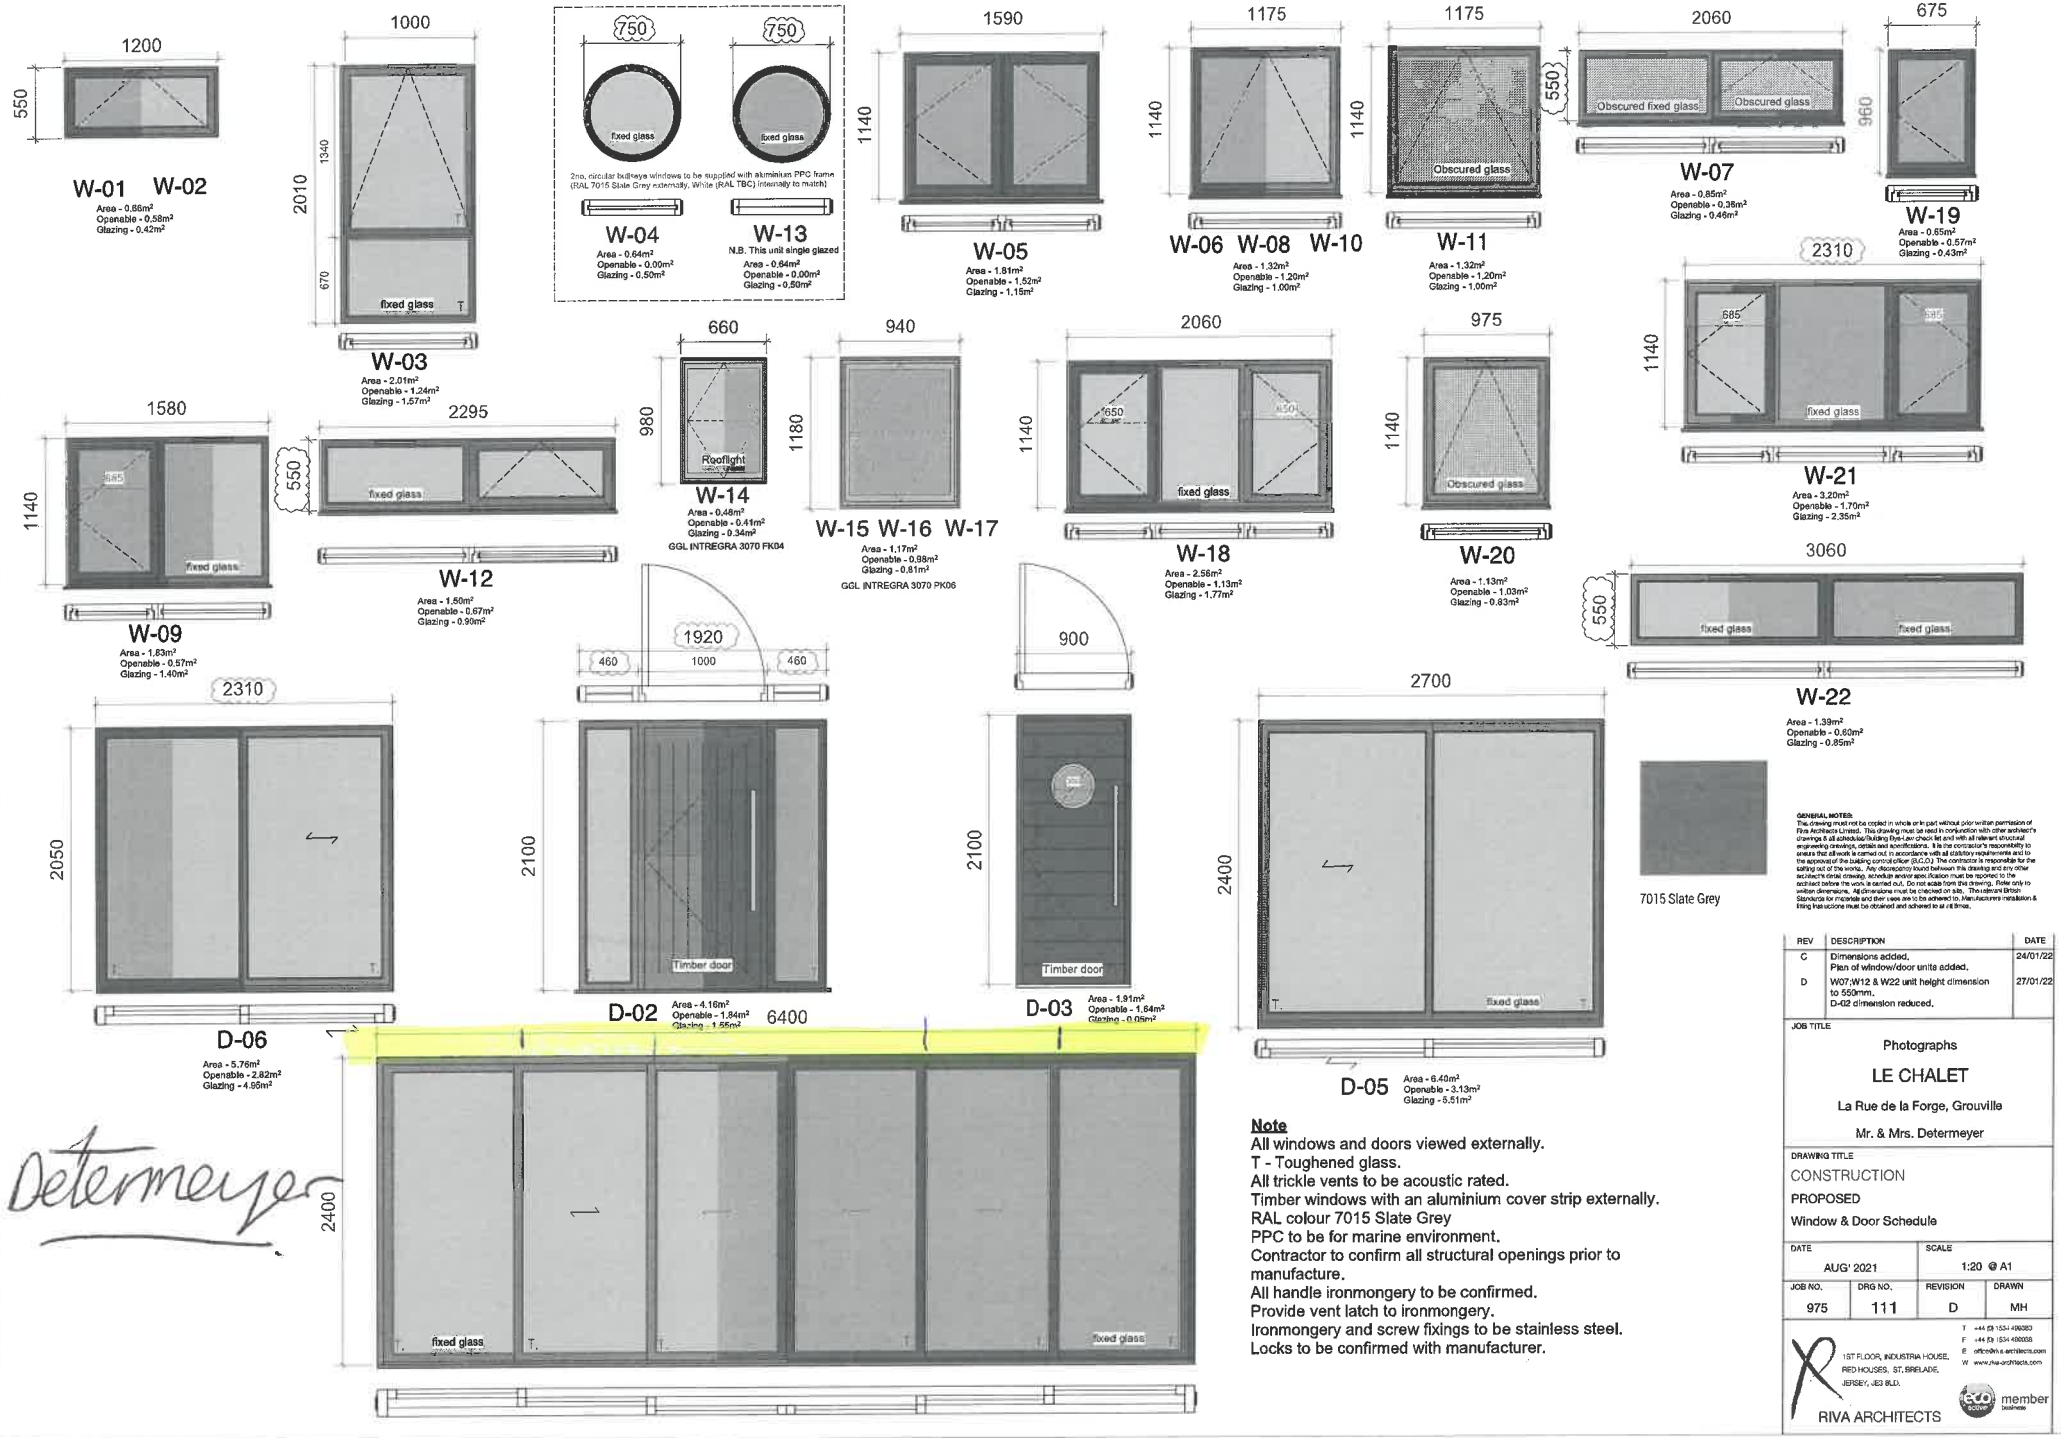

Note

All windows and doors viewed externally.
T - Toughened glass.
All trickle vents to be acoustic rated.
Timber windows with an aluminium cover strip externally.
RAL colour 7015 Slate Grey
PPC to be for marine environment.
Contractor to confirm all structural openings prior to manufacture.
All handle ironmongery to be confirmed.
Provide vent latch to ironmongery.
Ironmongery and screw fixings to be stainless steel.
Locks to be confirmed with manufacturer.

GENERAL NOTES:
This drawing must not be copied in whole or in part without prior written permission of Riva Architects Limited. This drawing must be read in conjunction with other architect's drawings & all schedules/Building Byelaw check list and with all relevant structural engineering drawings, details and specifications. It is the contractor's responsibility to ensure that all work is carried out in accordance with all statutory requirements and to the approval of the building control officer (B.C.O.) The contractor is responsible for the setting out of the works. Any discrepancy found between this drawing and any other architect's detail drawing, schedule and/or specification must be reported to the architect before the work is carried out. Do not scale from this drawing. Refer only to written dimensions. All dimensions must be checked on site. The relevant British Standards for materials and their uses are to be adhered to. Manufacturers installation & fitting instructions must be obtained and adhered to at all times.

REV	DESCRIPTION	DATE
C	Dimensions added. Plan of window/door units added.	24/01/22
D	W07,W12 & W22 unit height dimension to 550mm. D-02 dimension reduced.	27/01/22

JOB TITLE
Photographs
LE CHALET
La Rue de la Forge, Grouville
Mr. & Mrs. Determeyer

DRAWING TITLE
CONSTRUCTION
PROPOSED
Window & Door Schedule

DATE	SCALE
AUG' 2021	1:20 @ A1

JOB NO.	DRG NO.	REVISION	DRAWN
975	111	D	MH

1ST FLOOR, INDUSTRIA HOUSE,
RED HOUSES, ST. BRELADE,
JERSEY, JE3 8LD.
T +44 (0) 1534 486080
F +44 (0) 1534 486088
E office@riva-architects.com
W www.riva-architects.com
RIVA ARCHITECTS