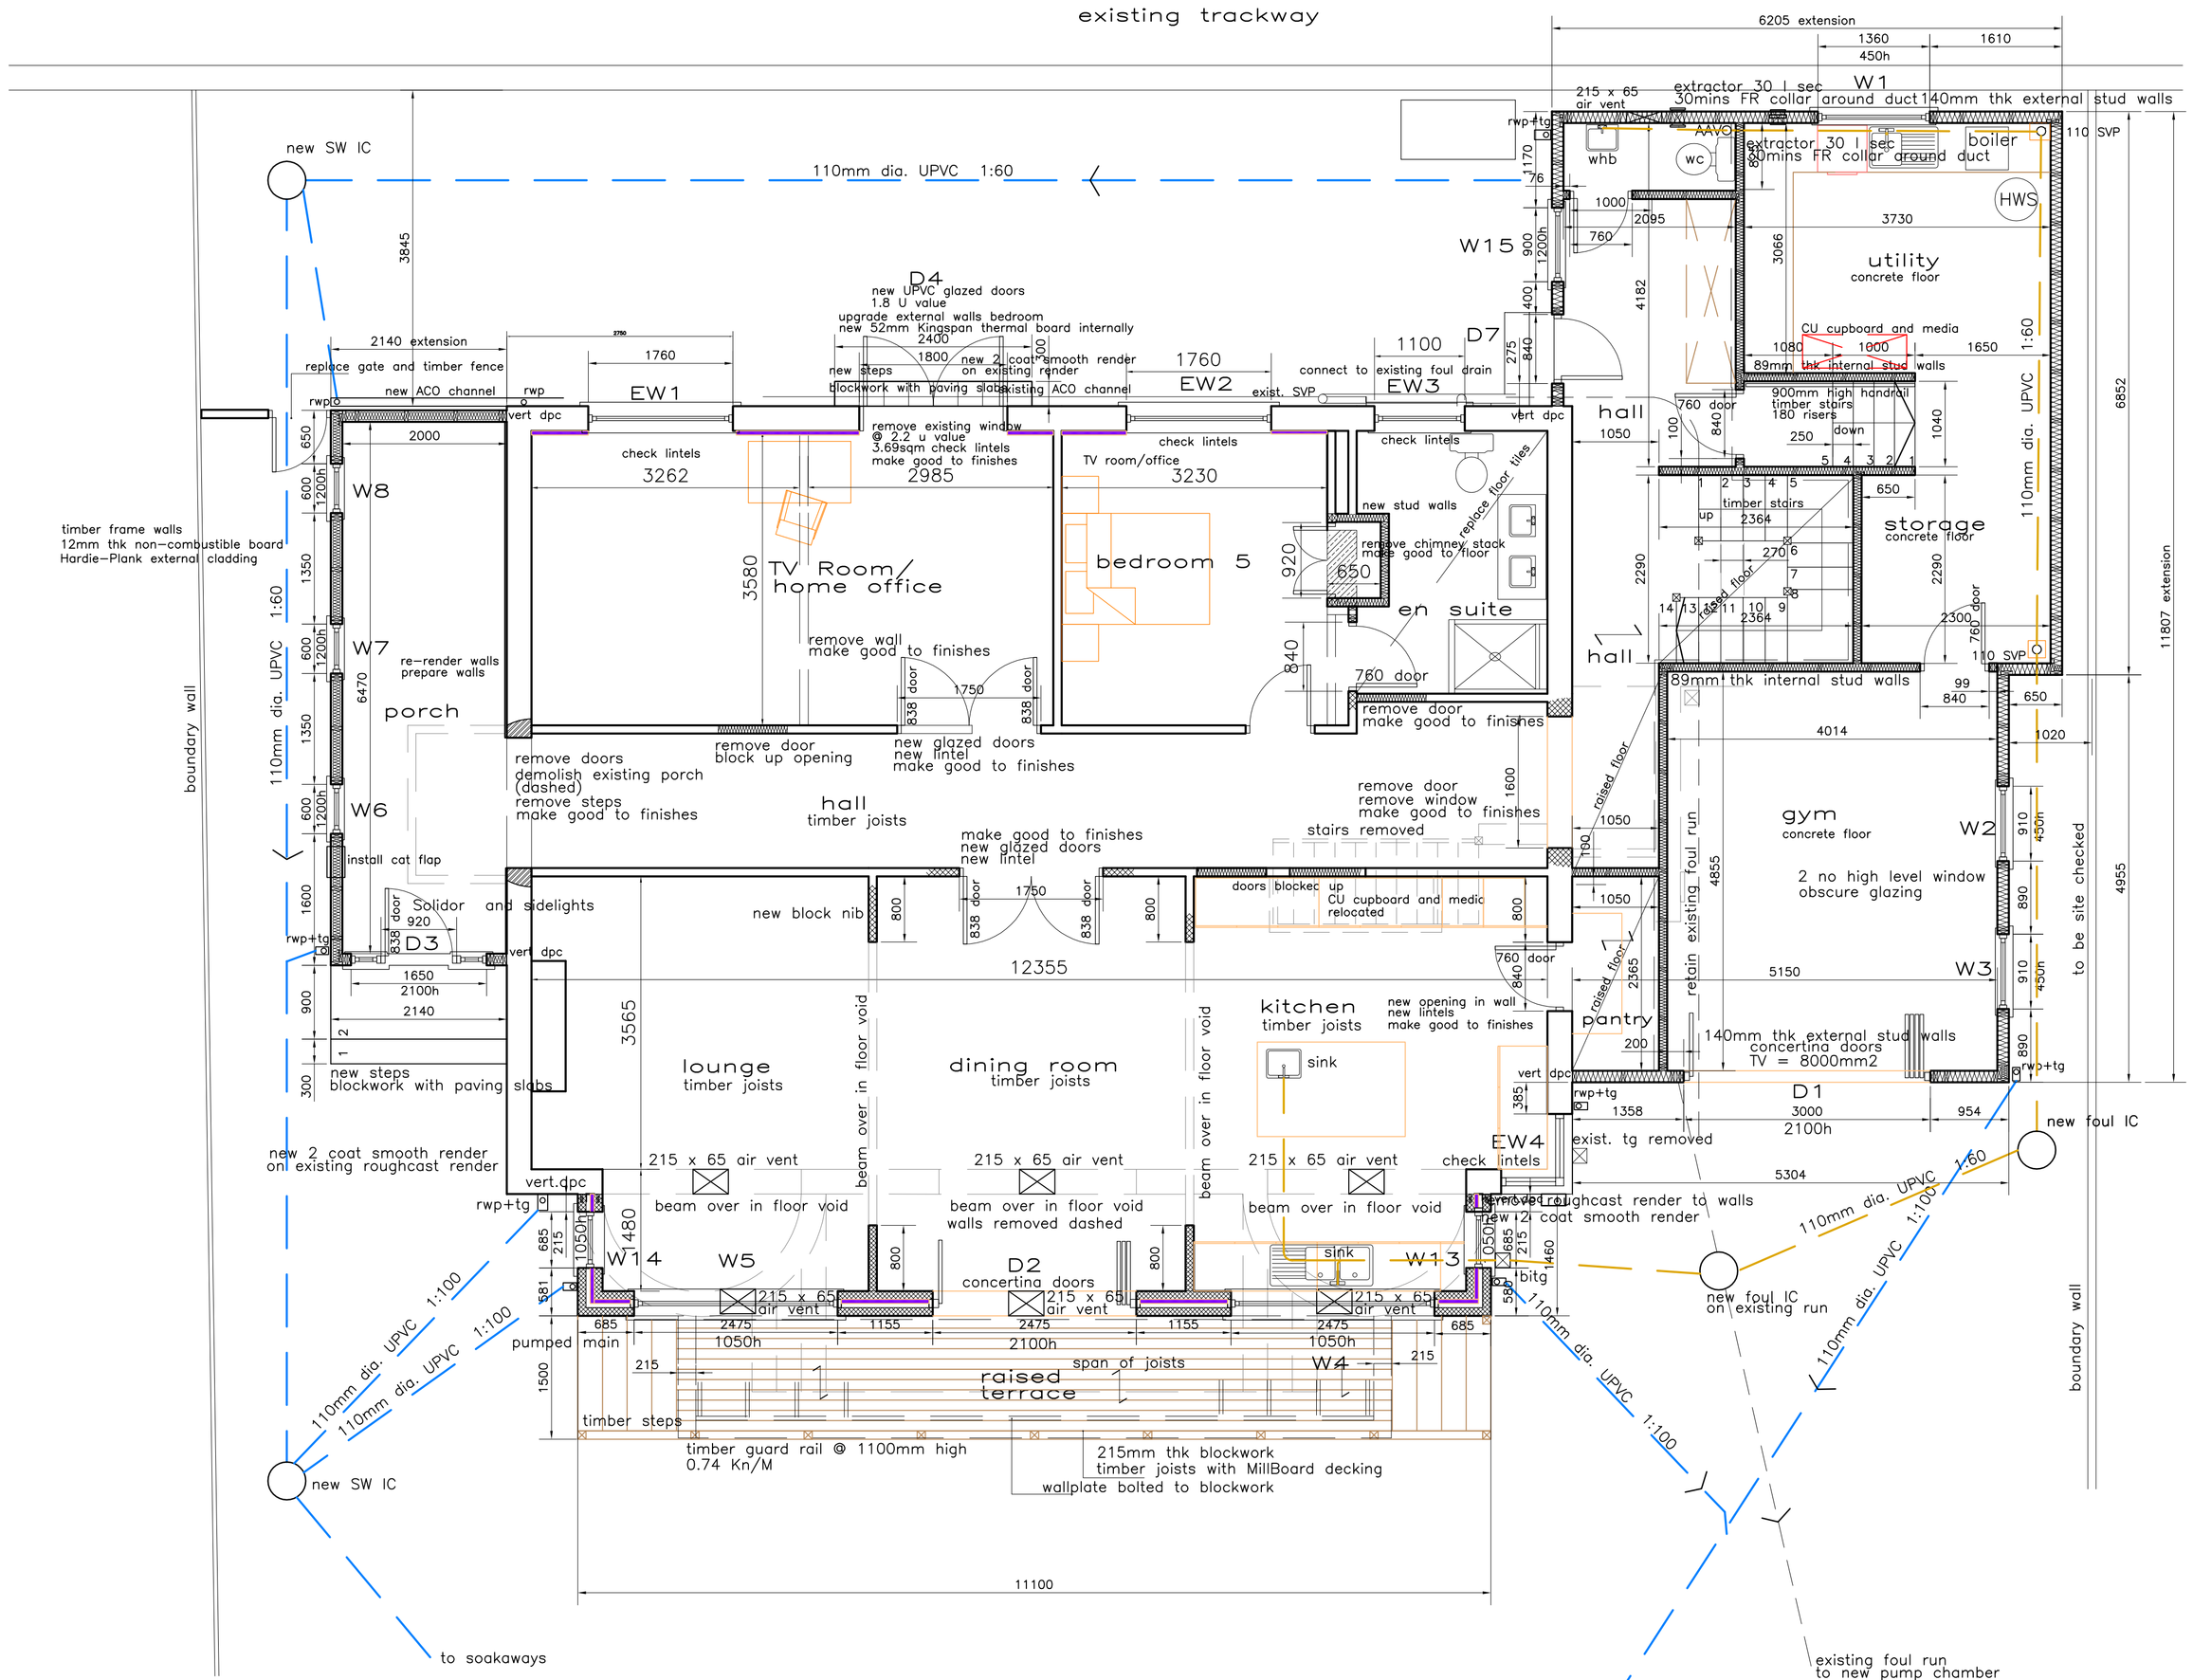

ground floor plan

Room	Window/door area SQM	Vent opening area SQM	Vent opening % of floor area
Kitchen/Dining/Lounge 57 sqm	EW4 = 1.302 D2 = 5.2 W4 = 2.59 W5 = 2.59	0.55 4.36 1.5 1.5	12.9%
TV Room 22.6 sqm	D4 = 3.78 EW1 = 2.43	3.40 0.66	17.8%

CONSTRUCTION

Revision		Date
Scheme	Pencrebar New Zealand Avenue St Saviour Proposed Extension and Alterations Dwelling	
Drawing	Proposed Ground Floor Plan	
Scale	1:50	
Date	260220	
Drawn By	pcc	Chk By
Dwg No	03KA20	

SURFACE Ltd
Architectural Design and Services
mobile 07797736840
office 01534 629941
email p.corrio5326@gmail.com
Pentagon House Rue des Pres Trading Estate St Saviour Jersey JE2 7QT