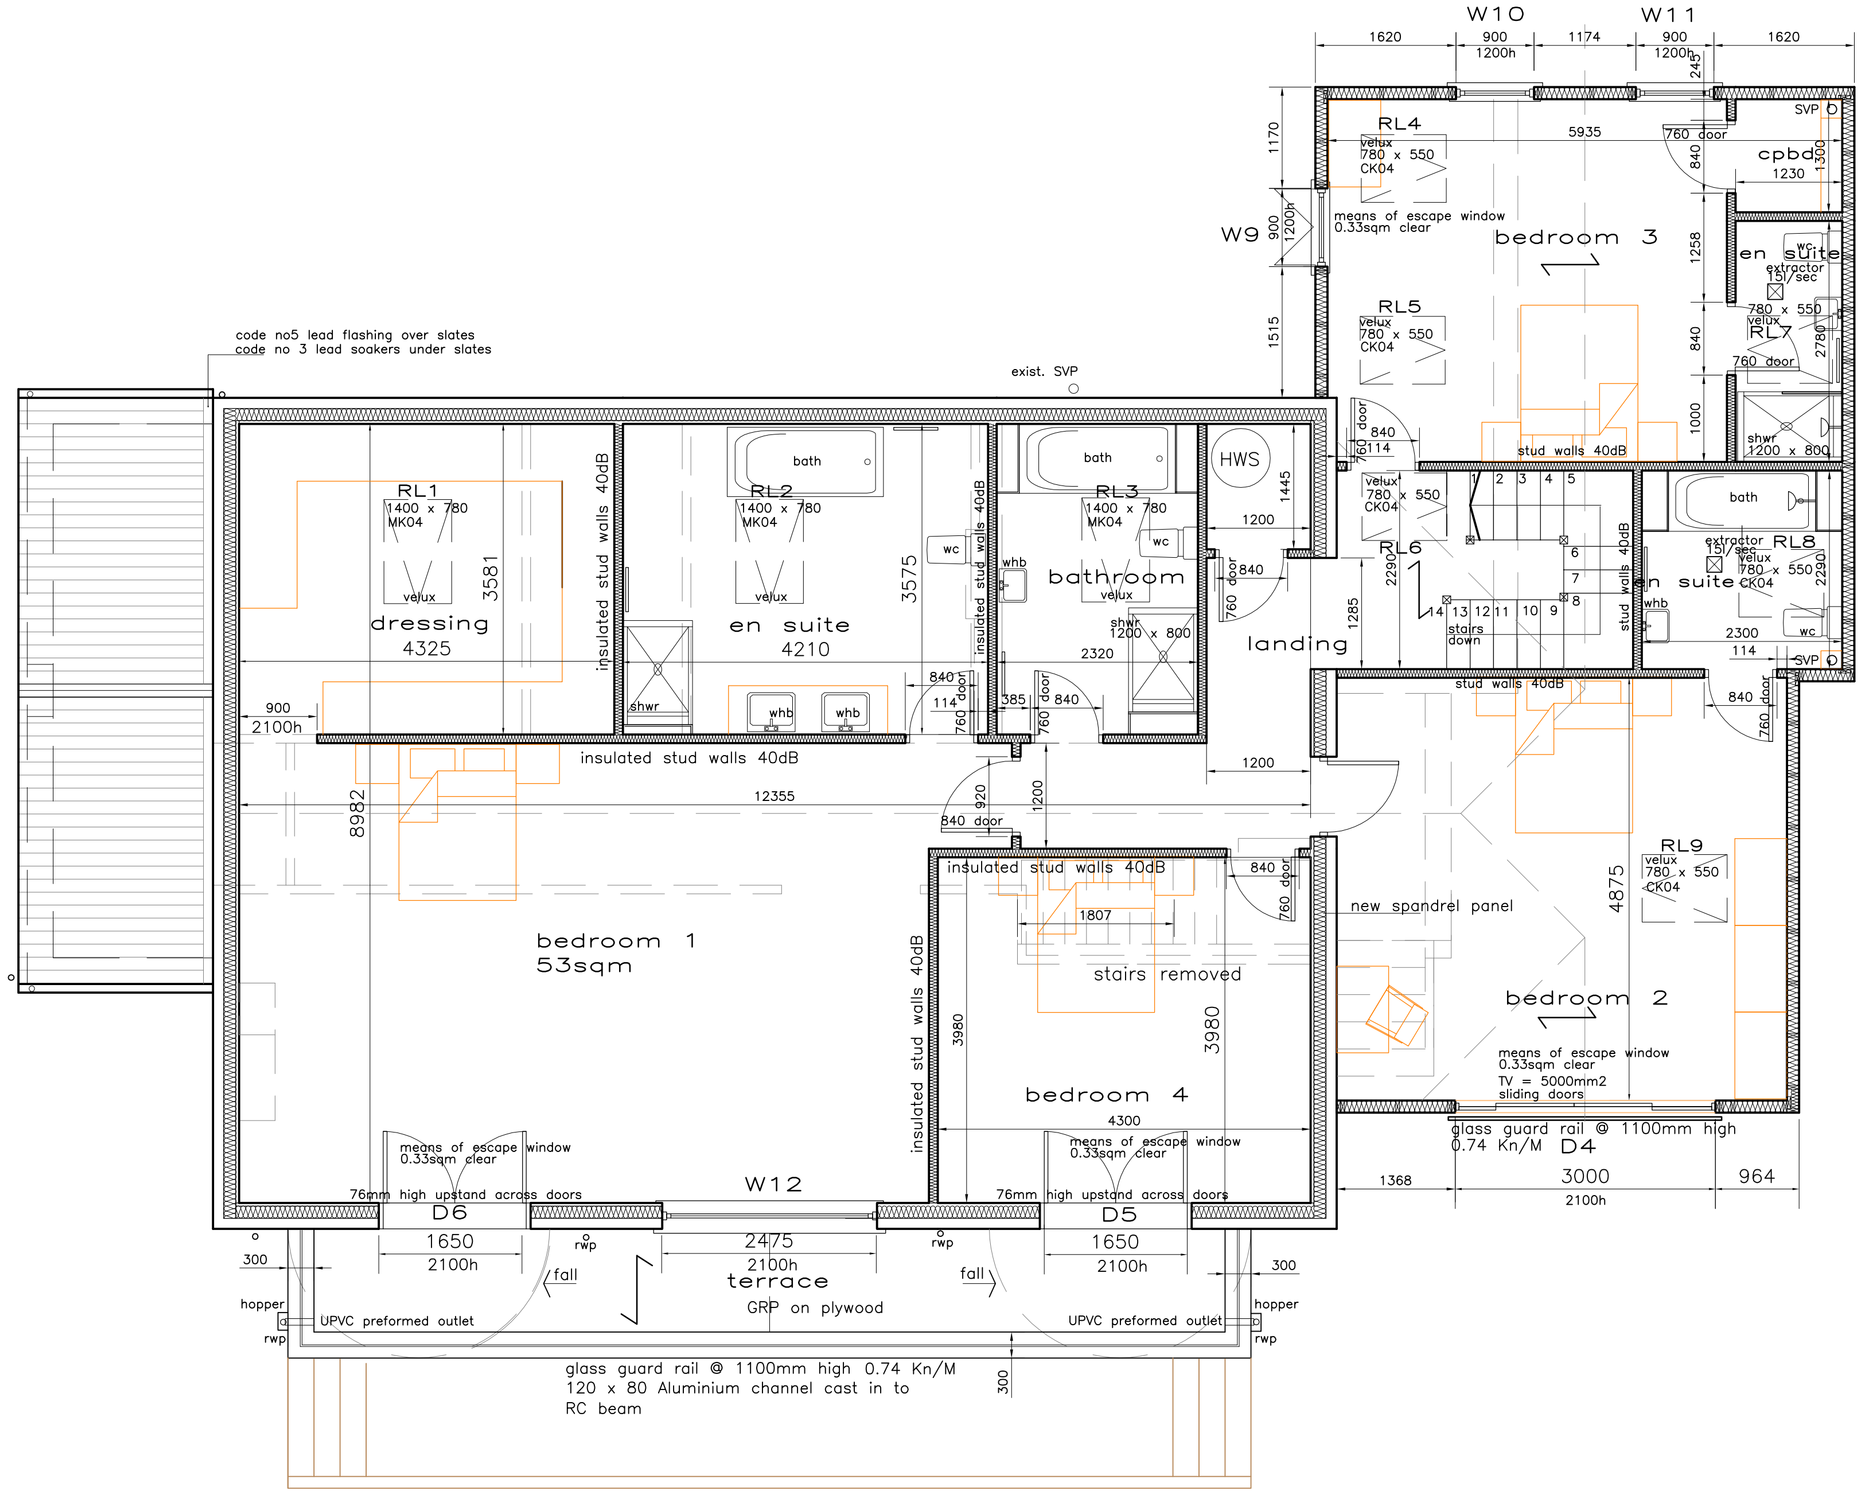

Room	Window/door area SQM	Vent opening area SQM	Vent opening % of floor area
Bedroom 1/Dressing 51.7 sqm	D6 = 3.465 RL1 = 1.09 W12 = 5.2	3.18 0.884 0.76	9.3%
bedroom 4 17.0 sqm	D5 = 3.465	3.18	17.8%
bedroom 2 25.0 sqm	D4 = 7.56 RL9 = 0.429	3.59 0.306	15.5%
bedroom 3 19.2 sqm	W9 = 1.08 W10 = 1.08 W11 = 1.08	0.88 0.88 0.88	13.8%

first floor plan

CONSTRUCTION

Revision		Date 010720	PCC
Scheme	Pencrebar New Zealand Avenue St Saviour Proposed Extension and Alterations Dwelling		
Drawing	First Floor Plan		
Scale	1:20		
Date	260220		
Drawn By	PCC	Chk By	
Dwg No	05KA20		

SURFACE Ltd
Architectural Design and Services
mobile 07797736840
office 01534 629941
email p.carroll526@gmail.com
Pentagon House Rue des Pres Trading Estate St Saviour Jersey JE2 7QT