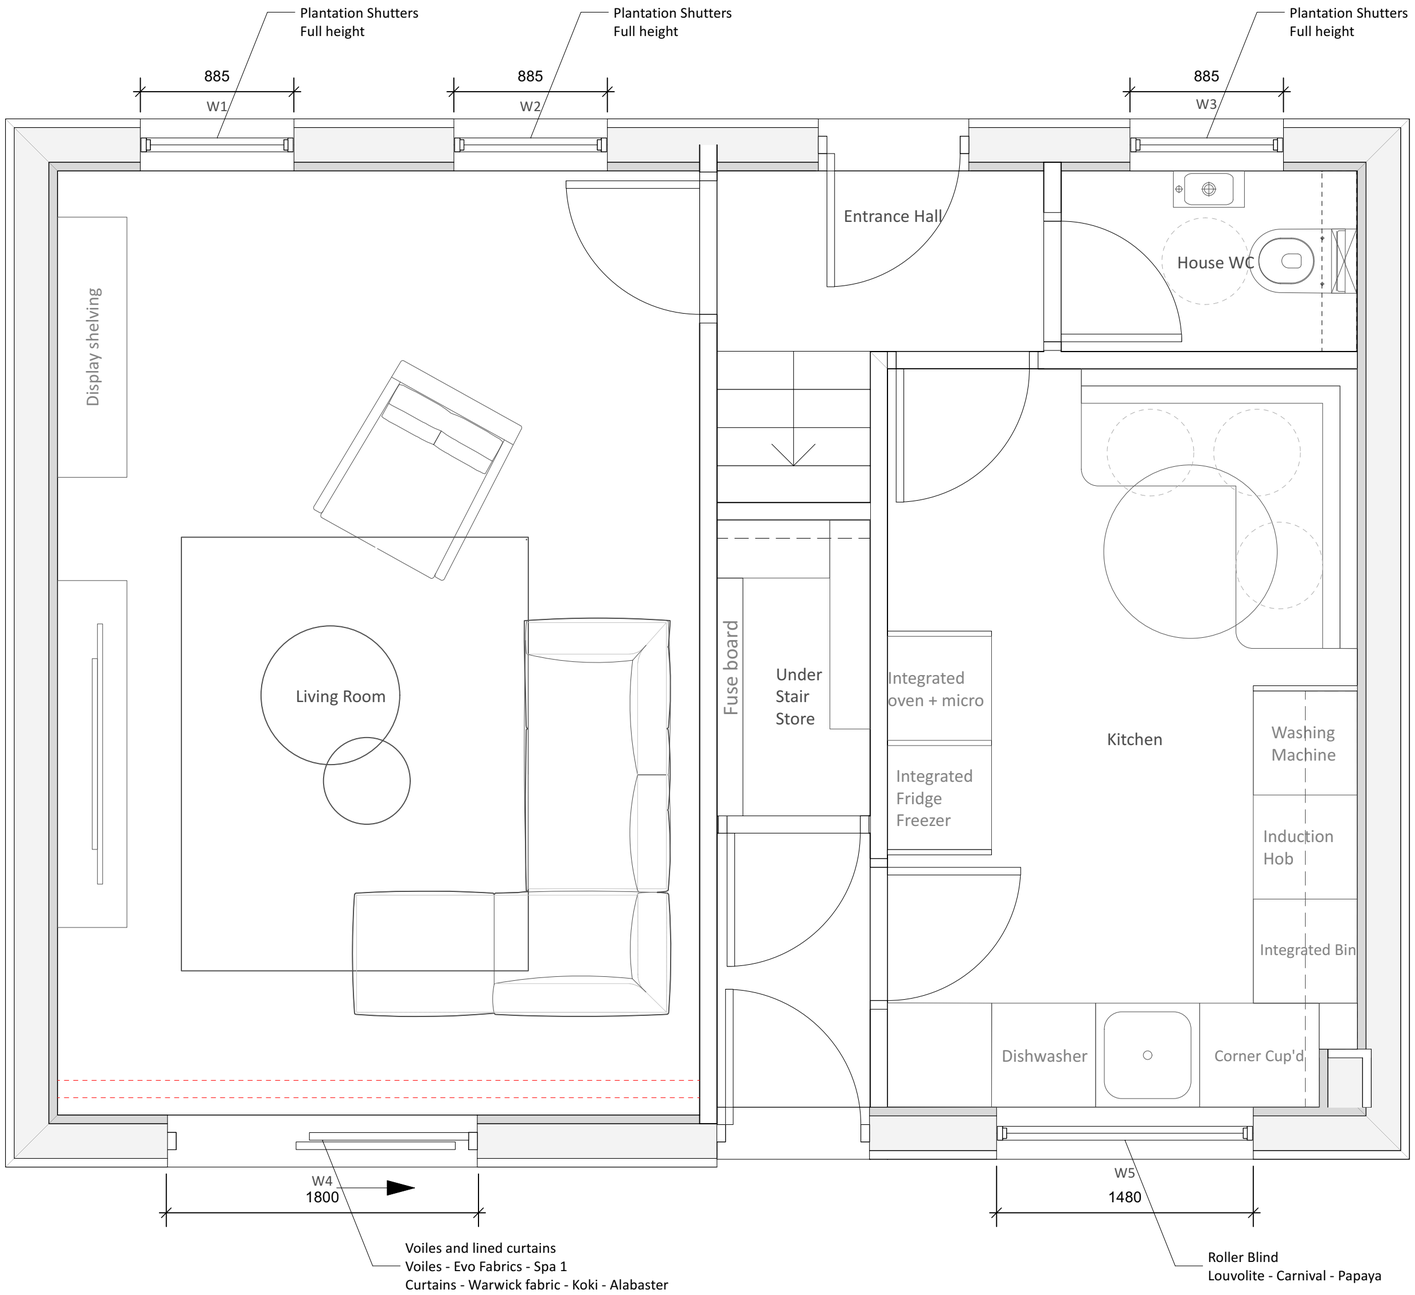

Legend

Double track not recessed

1 Ground Floor - Proposed Window Treatment Plan
Scale: 1:25

Date	No.	by	Revision Notes
11/02/2022	A	PG	First Issue

© Copyright Waddington Architects, Interiors +Landscape
Waddington Architects, Interiors +Landscape own the copyright of this drawing and information. This drawing has been produced for the client, project and purpose as noted in the title to the right and is not intended for use by any other person or for any other purpose. This drawing is protected by copyright law and the statute of the Copyright, Designs & Patents Act 1988. All Rigts Reserved. Any discrepancy between any drawings and/or documents must be notified to the architects, prior to proceeding with the work. Work to figured dimensions only, do not scale from drawings. All dimensions to be checked on site.

Client
Mr and Mrs Troth

Project Title
2 Boulivot Court

Sheet Title
Proposed Ground Floor Window Treatments

Status
FOR DISCUSSION ONLY

Date	Drawn By	Sheet Scale
16/09/2021	WAI	@ISO A2 Refer to Label Scales

WADDINGTON
people-centred design
ARCHITECTURE +44(0)1534 766788
INTERIORS +44(0)1534 280100
LANDSCAPE +44(0)1534 625222

Sheet No.
Project ID - Originator - Volume - Level - Type - Role - Number
1610-WA-00-XX-DR-A-010
Rev A