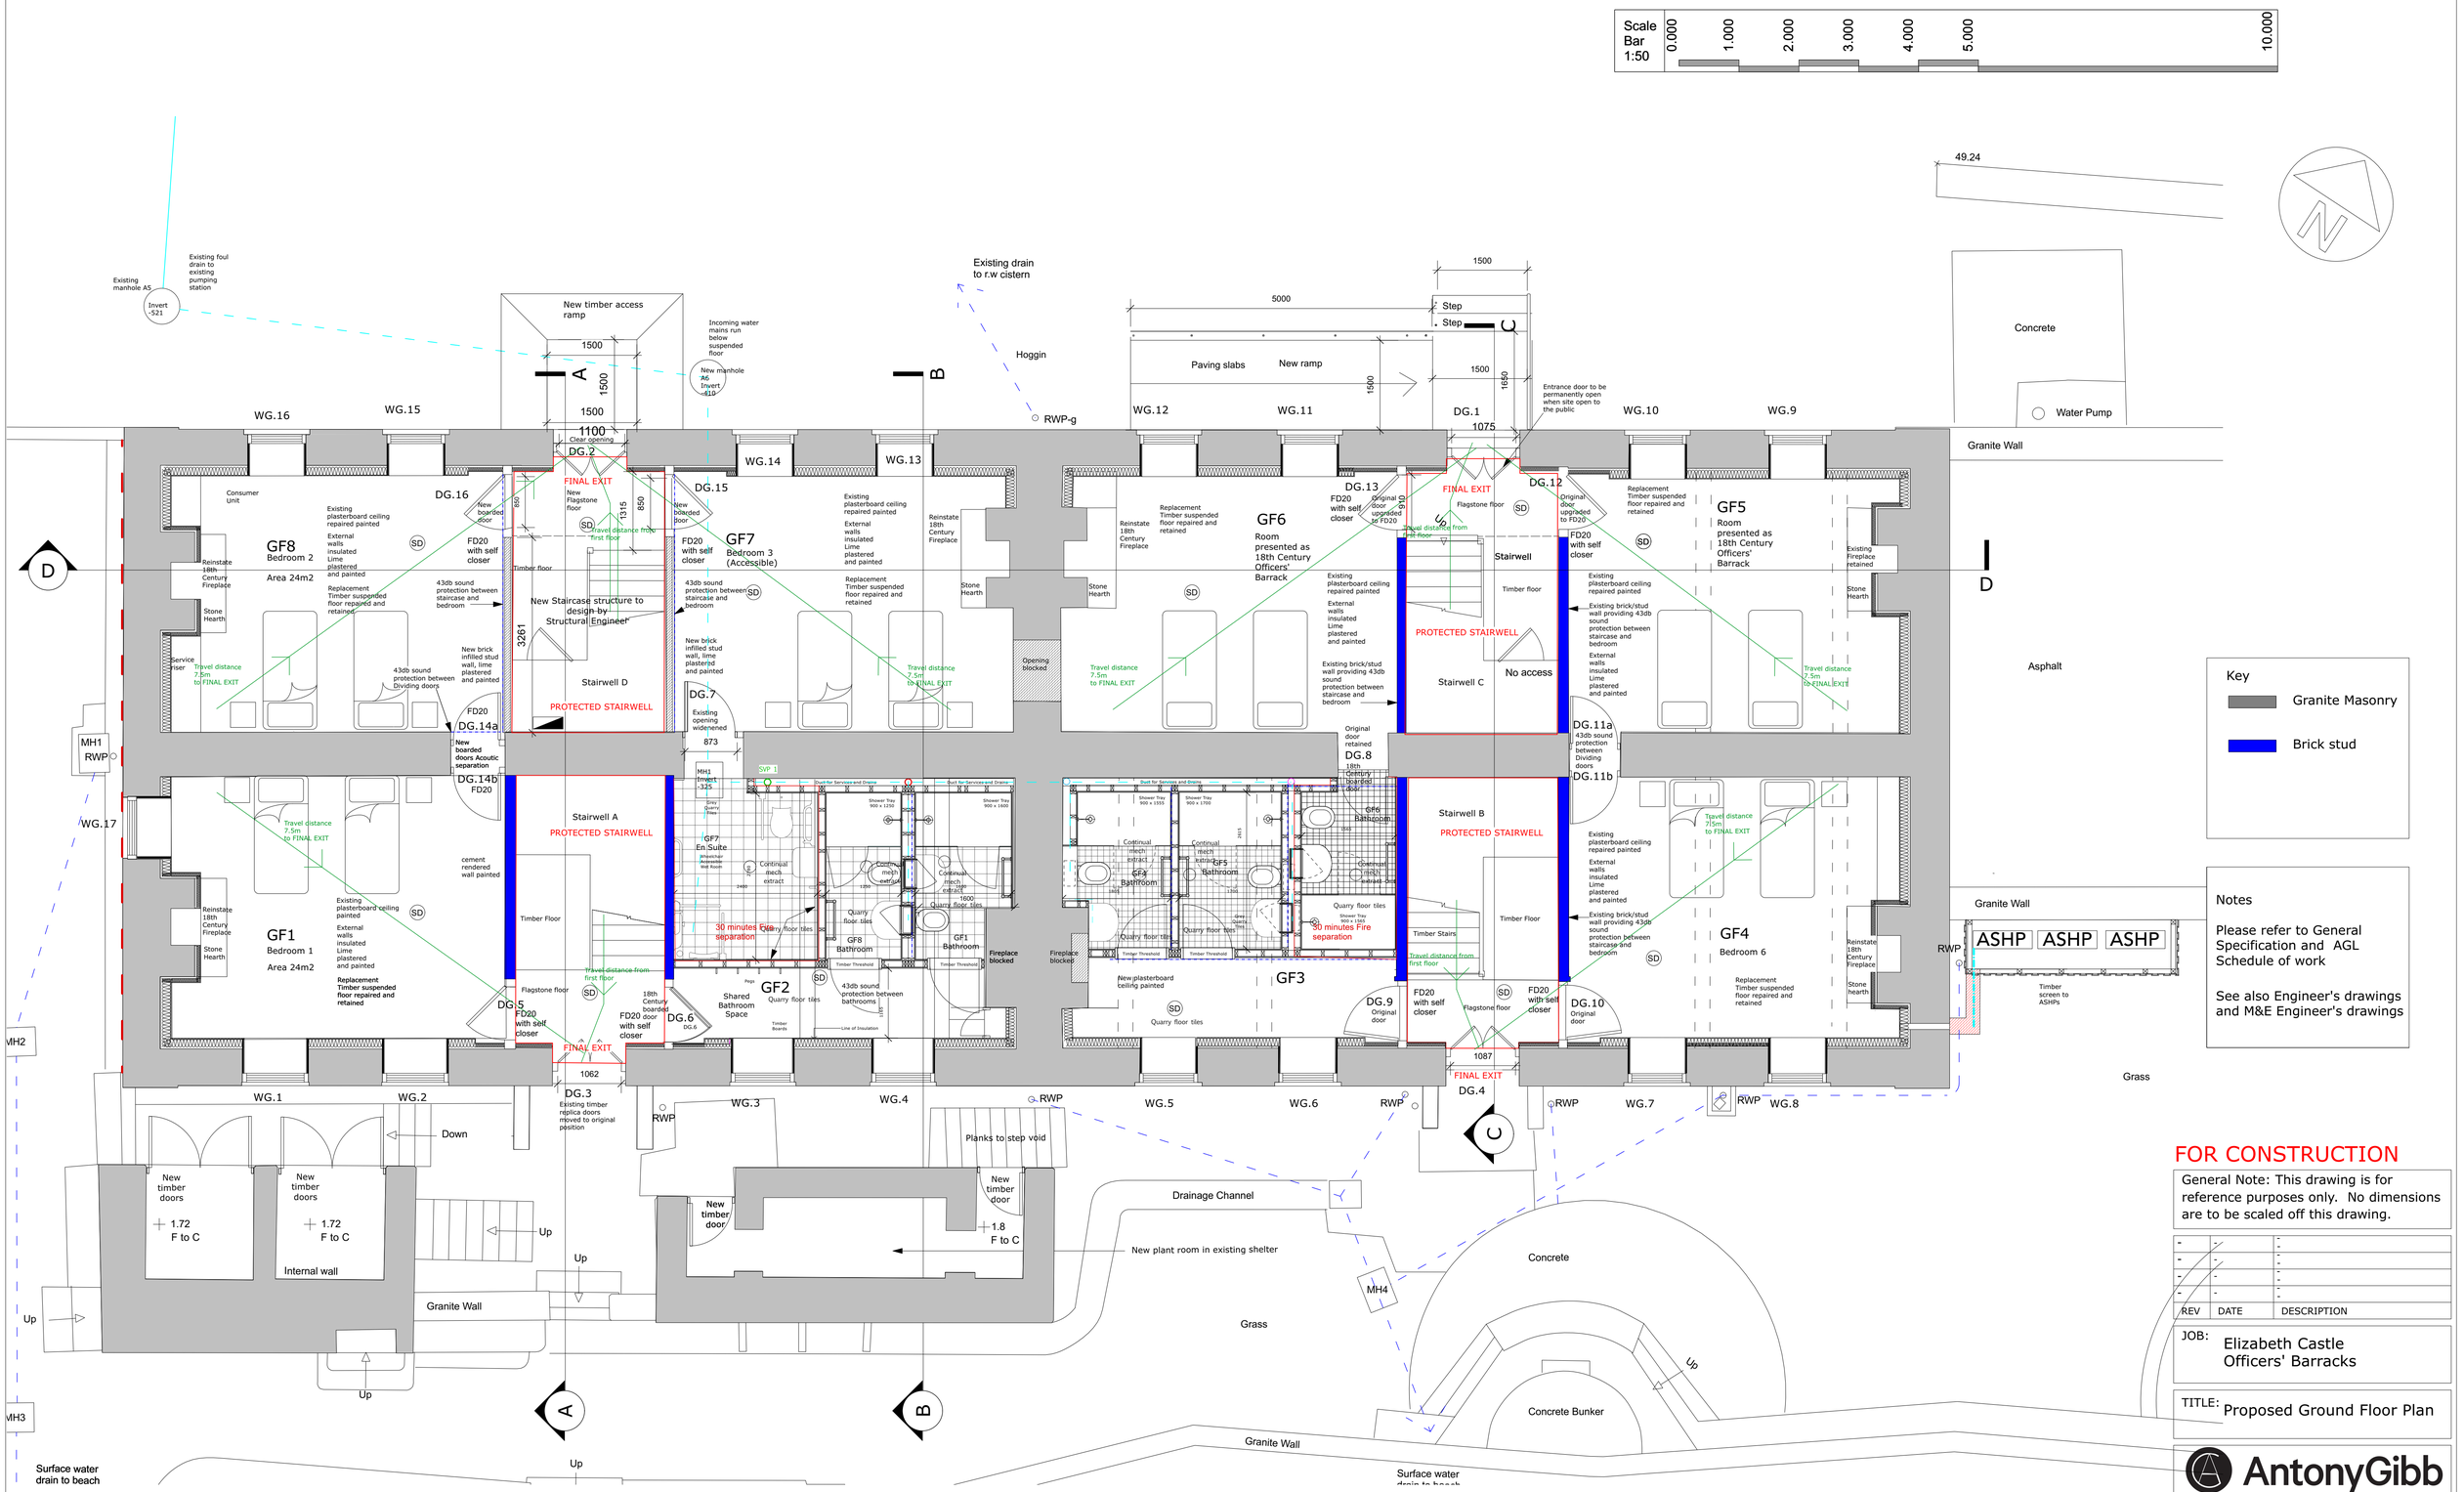

Proposed Ground floor Plan

FOR CONSTRUCTION

General Note: This drawing is for reference purposes only. No dimensions are to be scaled off this drawing.

REV	DATE	DESCRIPTION
-	-	-
-	-	-
-	-	-
-	-	-
-	-	-

JOB: Elizabeth Castle Officers' Barracks

TITLE: Proposed Ground Floor Plan

AntonyGibb
Historic Buildings Consultants
Ballarat,
La Route de Trinité, Trinity,
Jersey. JE3 5JN
Tel: 01534 863922
mail@antonygibb.co.uk

SCALE: 1:50 @ A1

DATE: JANUARY 2023

DWG. No: 366/3/22

REV: -