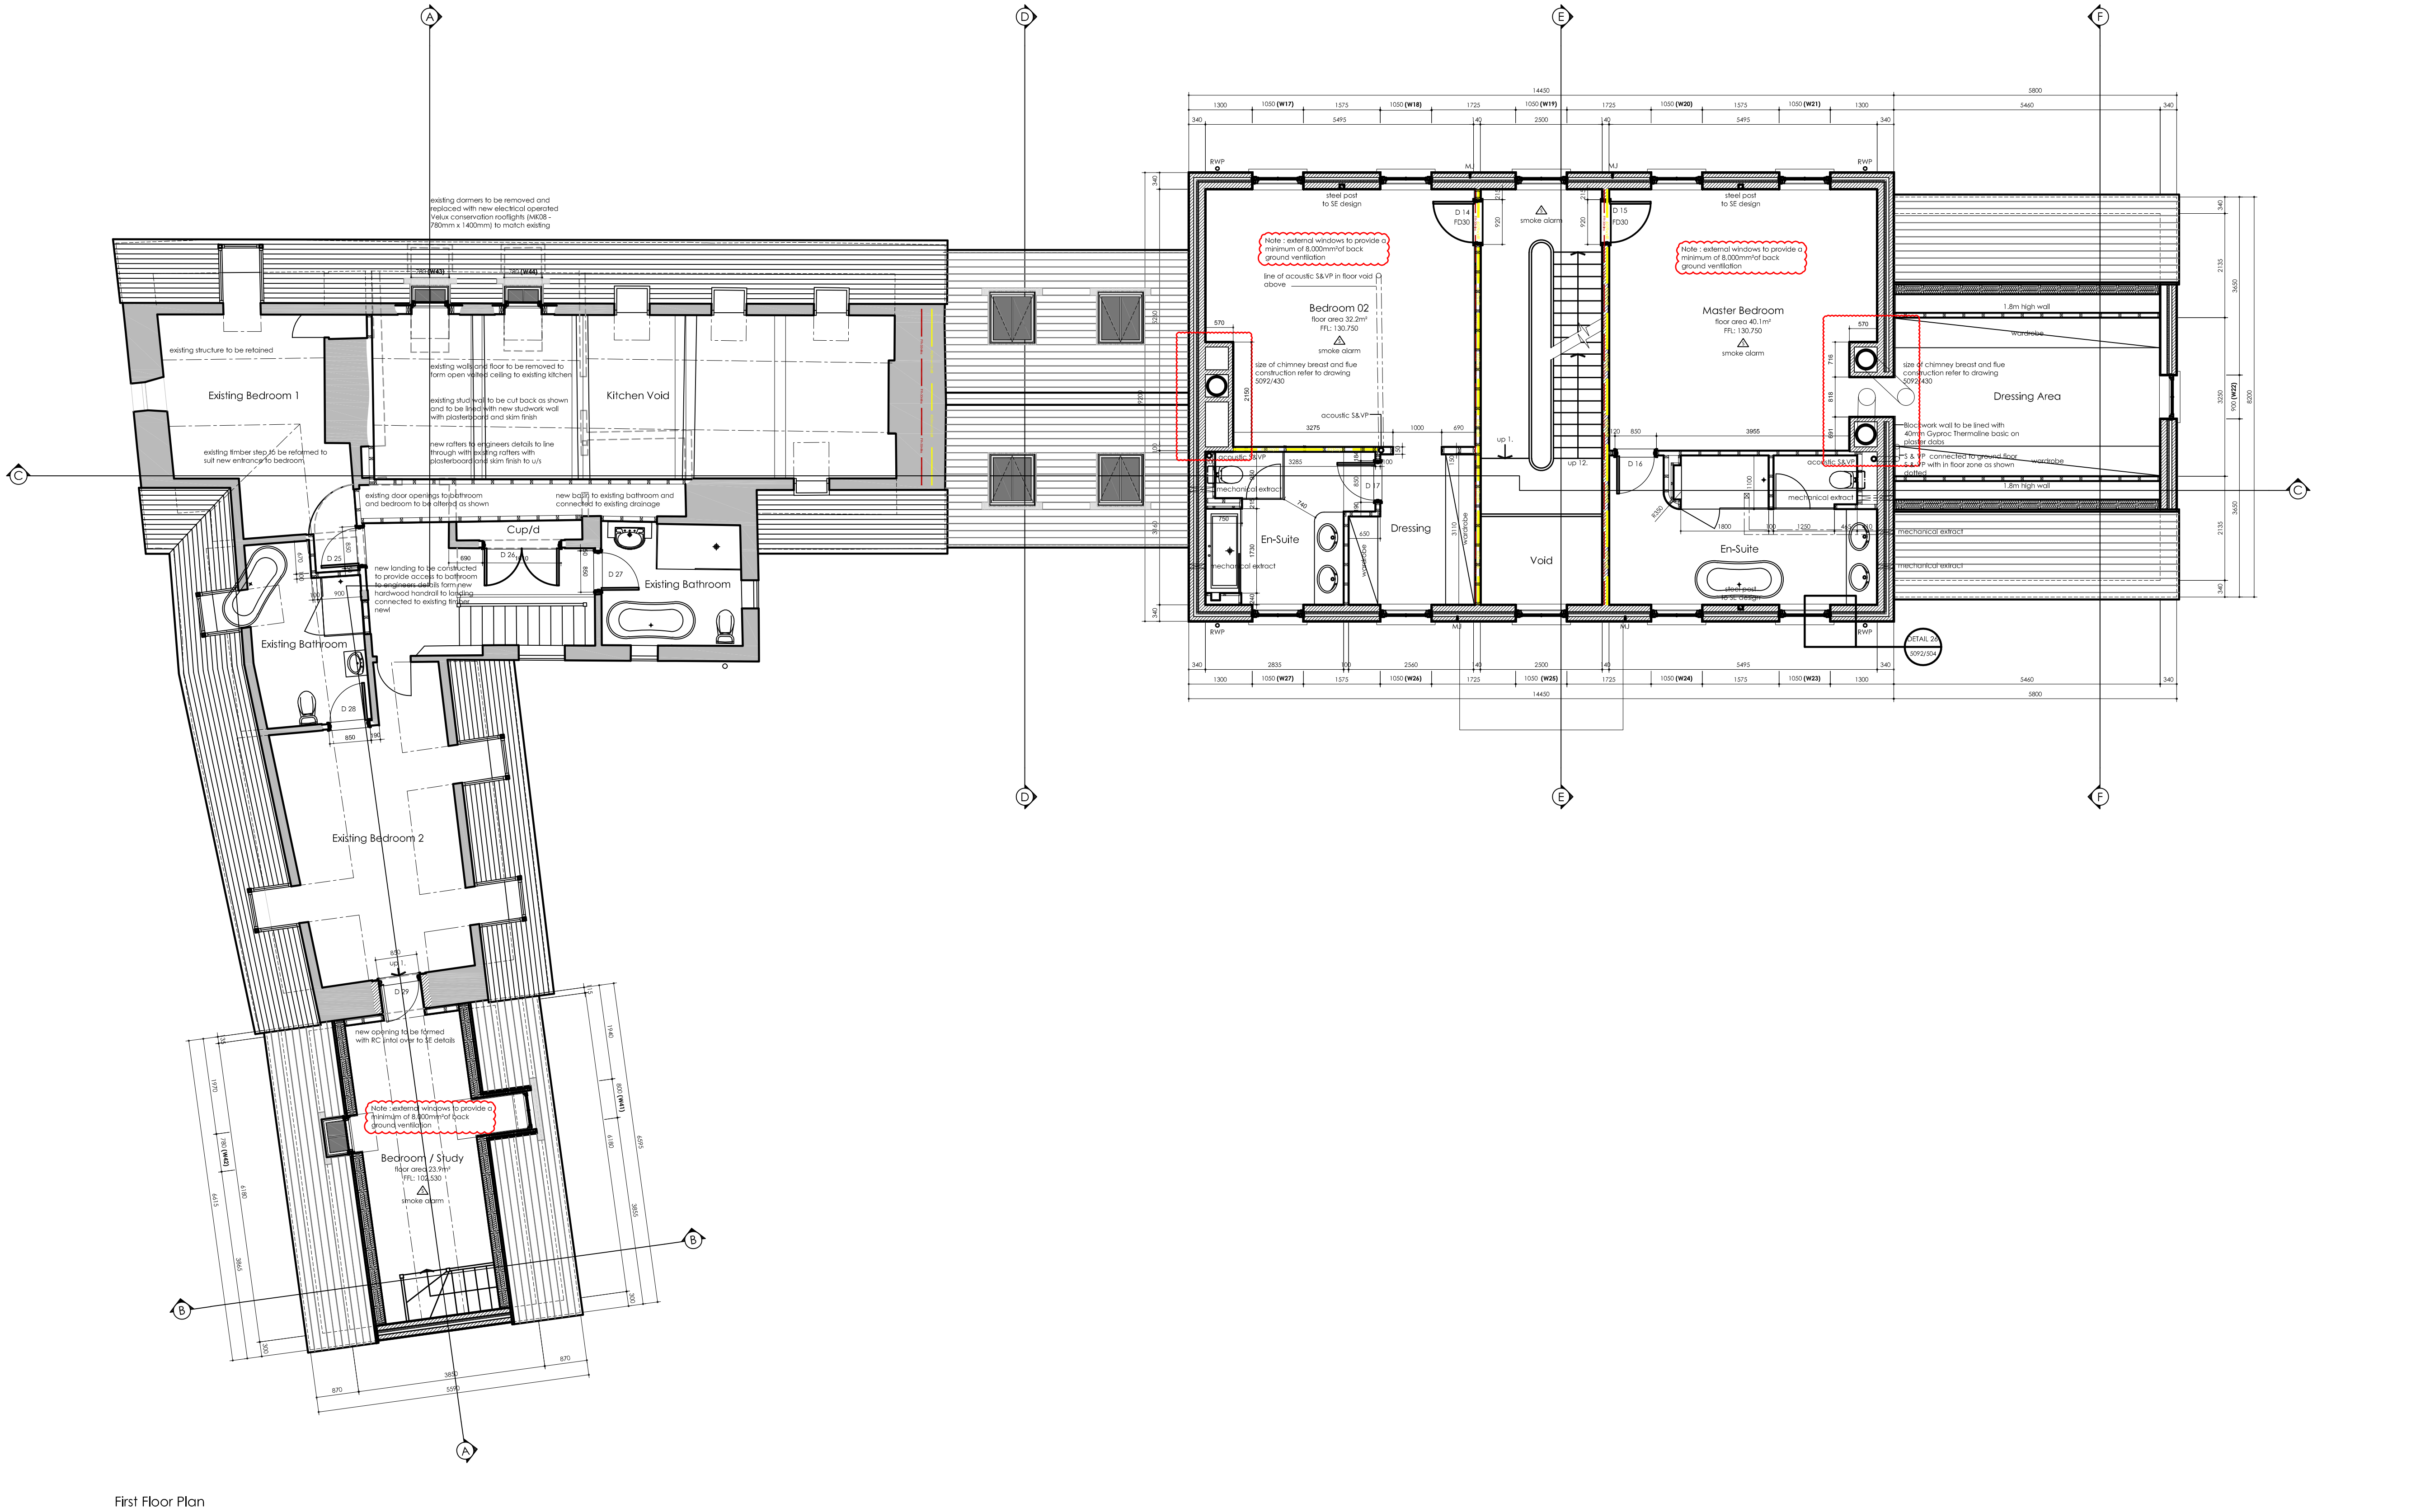

General Notes

Morris Architects © Copyright reserved 2004. Do not scale. Use written dimensions only. All dimensions in millimetres unless otherwise stated. This drawing must be read in conjunction with all other architect's and consultants' drawings, details and specifications. Any discrepancy between details/drawings and / or specifications must be referred to the architect before carrying out the work.

Revisions

Rev	Date	Description	By
A	Feb'18	Stair wall to bedroom 2 changed to studwork note added to chimney breasts re construction.	MA

GENERAL NOTES:

This drawing must be read in conjunction with all other construction information.

All windows and doors (frame and glass) to be designed to satisfy the design recommendations given in respect of wind loadings in BS6262:1982.

All cavities to be closed and have a minimum fire resistance of 60minutes.

Escape windows / doors where indicated must be a minimum of 450mm wide and 450mm high and a minimum of 0.33m² free area. 1100mm maximum sill height to windows.

Building fabric to be constructed using the Accredited Construction Details (ACD's) for limiting thermal bridging and air leakage.

All fixed internal and external light fittings are to conform to table 42 of the Domestic Building Services Compliance Guide.

Proposed heating and hot water systems are to be commissioned in accordance with the Domestic Building Services Guide and notice given to the Chief Officer not more than 30 days after completion of work.

Plywood pattresses are required to bathroom studwork walls between 300mm & 1500mm above finished floor level and on staircases.

Air pressure leakage test MUST be undertaken and results submitted to the Planning and Building Services Department.

MULTI-FUEL STOVE:

Multi-Fuel stove to be installed on a non-combustable concrete hearth, front of hearth to be a minimum of 300mm from appliance and side to be a minimum of 150mm from appliance.

Constructional hearth extend a minimum of 500mm in front of enclosure and 150mm to either side.

SCHEDULE OF MINIMUM REQUIRED U-VALUES

ROOFS
Pitched Roof: 0.18W/m²K

WALLS
External Walls: 0.28W/m²K

FLOORS
Ground Floor: 0.22W/m²K

DOOR & WINDOWS
Doors: 1.80W/m²K
Rooflights (Velux):1.60W/m²K
Windows: 1.60W/m²K

Line de-notes a minimum of 30minutes fire resistance

Line de-notes 40db protection against airborne sound

Project
La Maison du Haut,
La Rue ville es Gazeaux,
St. Lawrence.
Jersey.

Client
Mr. & Mrs. A Maclean.

Drawing
Construction GA
First Floor Plan

morris architects
17 LA MOTTE STREET
ST HELIER
JERSEY
JE2 4SY
Telephone: 01534 738635
Fax: 01534 769359
E-mail: email@morrisarchitects.co.uk

Date	Scale	Drawn by
Oct'17	1:50 (AO)	Ad'A

Drawing Number	Revision
5092/203	A