The scaling of this drawing cannot be assured

Revision	Date	Drn	Ckd

1m wide – Drop 1600

1600 wide. 3.5

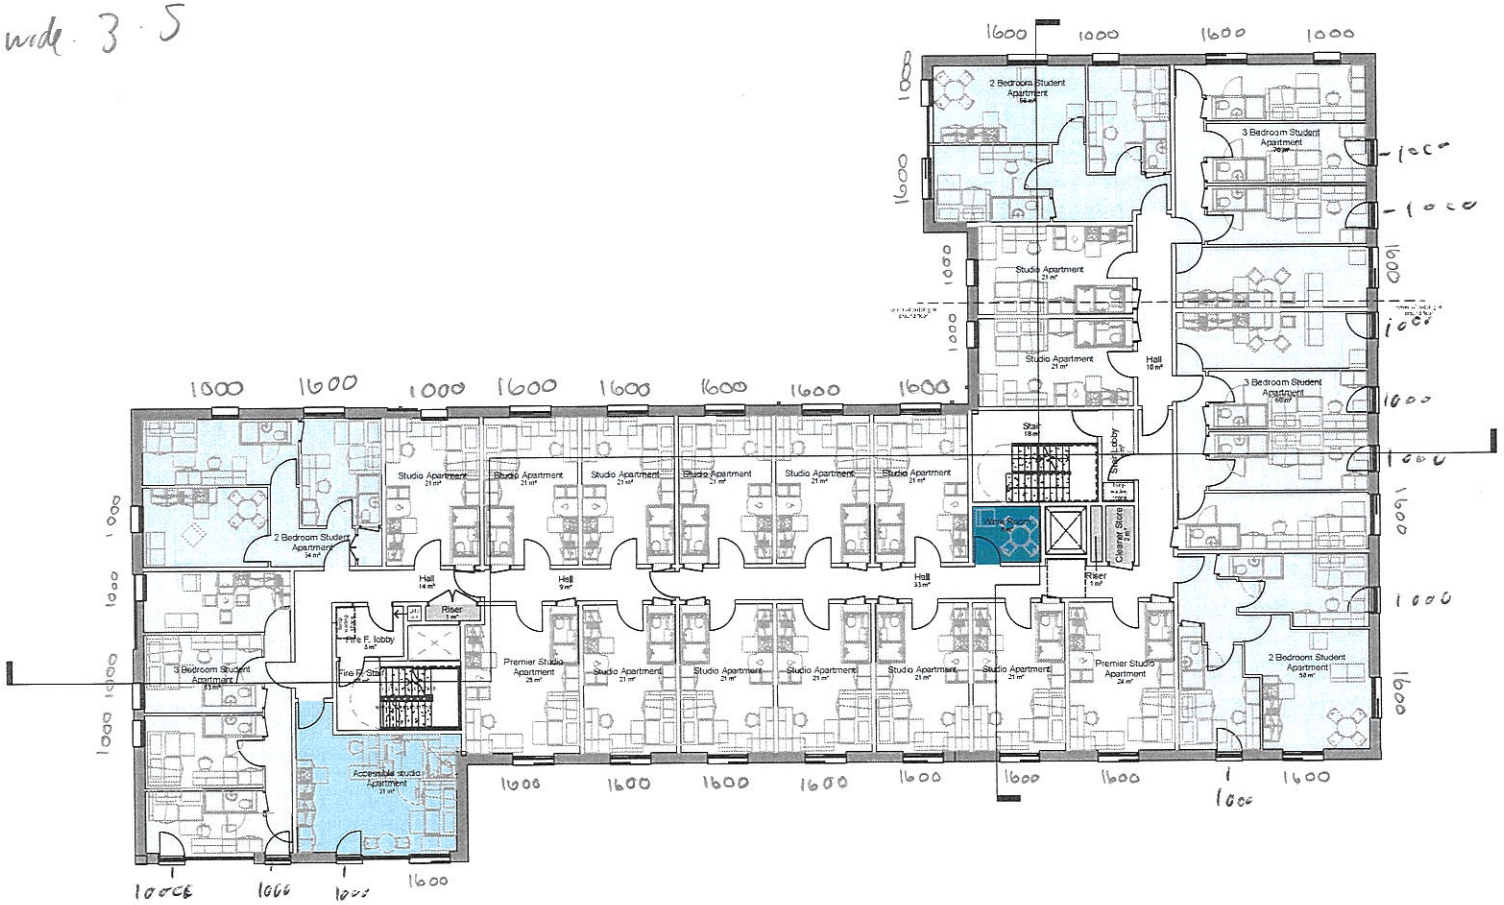

Student First & Second Floor Plan

1 : 100

PLANNING

Project
Abbey Park, St. Andrews

Drawing Title
Student Residence First & Second Floor Plans

Date	Scale	Drawn by	Check by
October 2018	1 : 100 @ A1	KMA	SB
Project No	Drawing No		Revision
28055	AL (23) 004		C

North

0 2 m 5 m 10 m

1:100

BARTON WILLMORE

Planning • Master Planning & Urban Design • Architecture • Landscape Planning & Design • Environmental Planning • Graphics Communication • Public Engagement • Research

bartonwillmore.co.uk

Reproduced from the Ordnance Survey Map with the permission of the Controller of HMSO. Crown Copyright Reserved. Licence No. 100019279.