PRELIMINARY

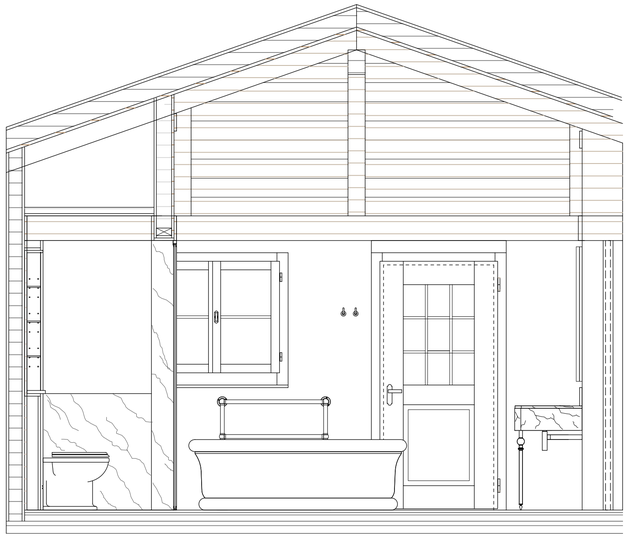

ELEVATION A

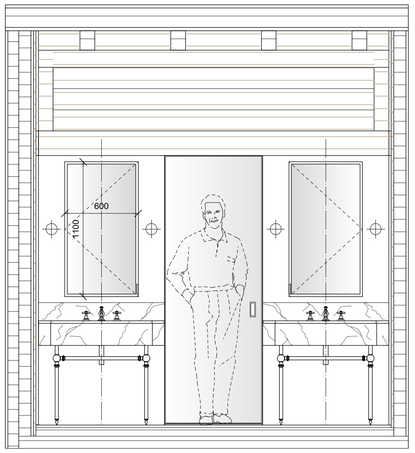

ELEVATION B

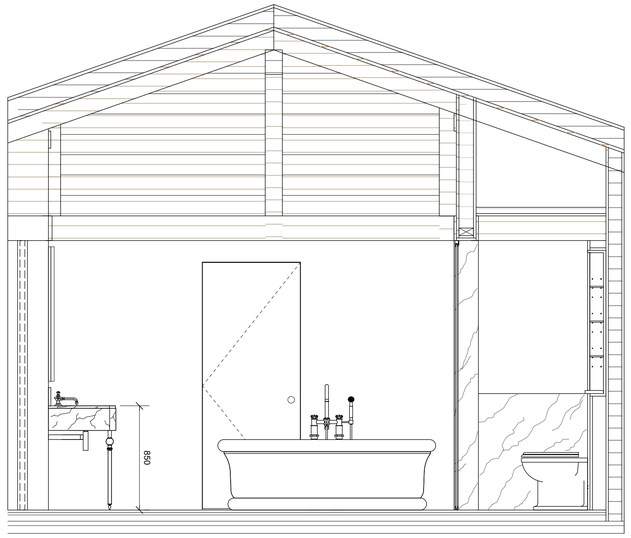

ELEVATION C

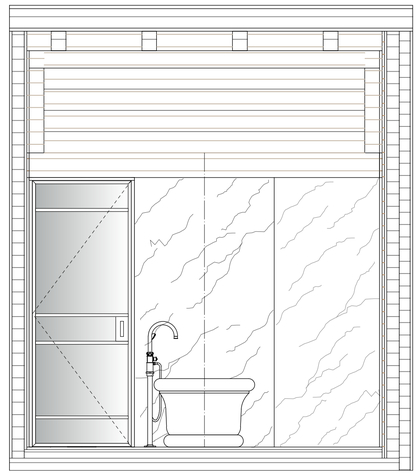

ELEVATION D

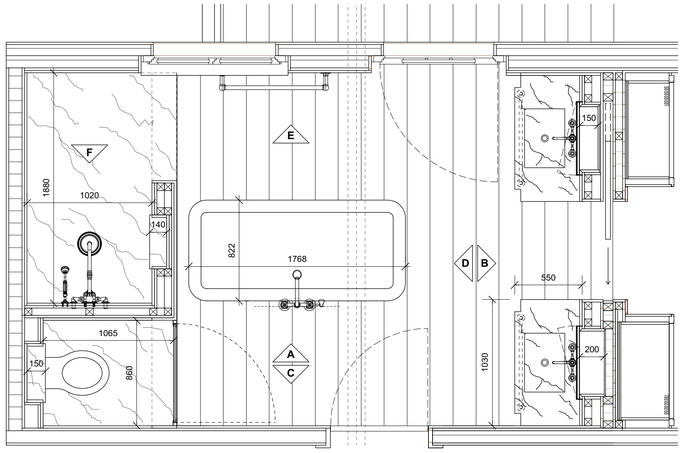

PLAN

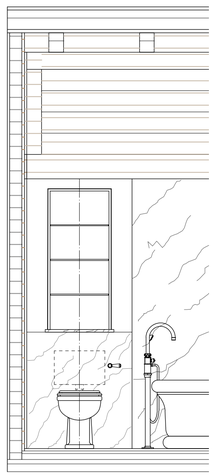

ELEVATION D - WC

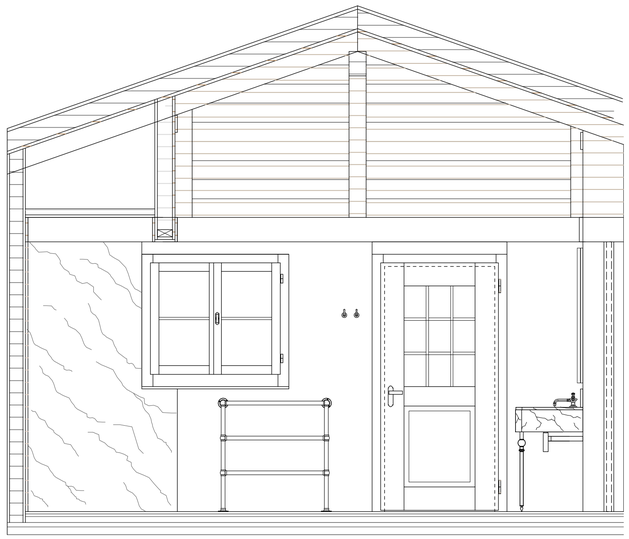

ELEVATION E

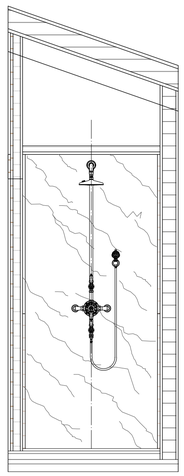

ELEVATION F - SHOWER

Issue	Date	Amendments

VEERE GRENNEY ASSOCIATES
INTERIOR DESIGN & DECORATION

1B HOLLYWOOD ROAD,
LONDON SW10 9HS

TEL: 0207 351 7170
FAX: 0207 351 1355

PROJECT
CHALET WILDHORN

Client: Osborne

Date: 14/07/23 | Job: 2305

Scale: 1:25 @ A1 | Drawn: DK

Drawing No: 2305-03 | Checked: | Issue: | NORTH

Master Bathroom
Plan & Elevations

Do not scale drawing. Verify all dimensions on site.
Report any discrepancies in documentation to architect.
This drawing is for the purpose of council approval
and as such, is not suitable for construction.