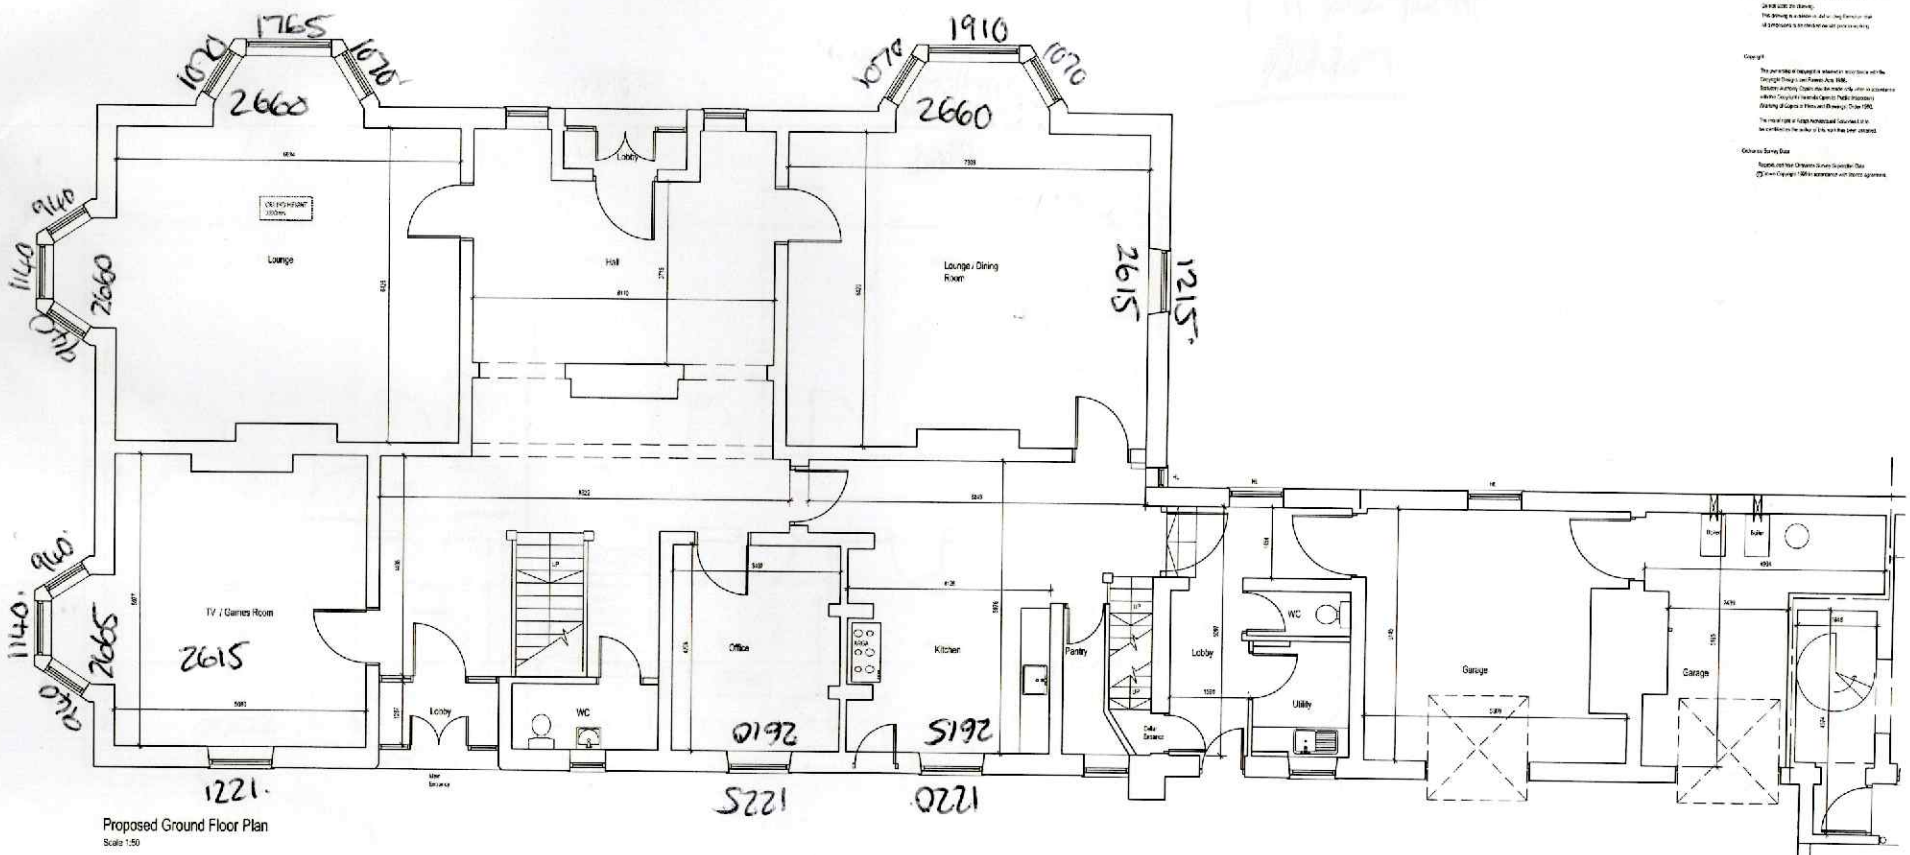

Proposed Ground Floor Plan

Scale 1:50

ADAPT Architectural Solutions Ltd
Rudcliff Farm House, Roan Castle Lane,
Nunthorpe, Middlesbrough, TS8 9EB
Tel 01642 396169 / Mob 07956 396632
Email info@adaptarchitecturalsolutions.co.uk
www.adaptarchitecturalsolutions.co.uk

ARCHITECTURAL SOLUTIONS

Proposed Childrens Home
Rigwood House
Saltburn Lane
Saltburn, TS12 1HE

13146

10/09/12

Proposed Ground Floor Plan

1:50@A1 AB 02