release 6

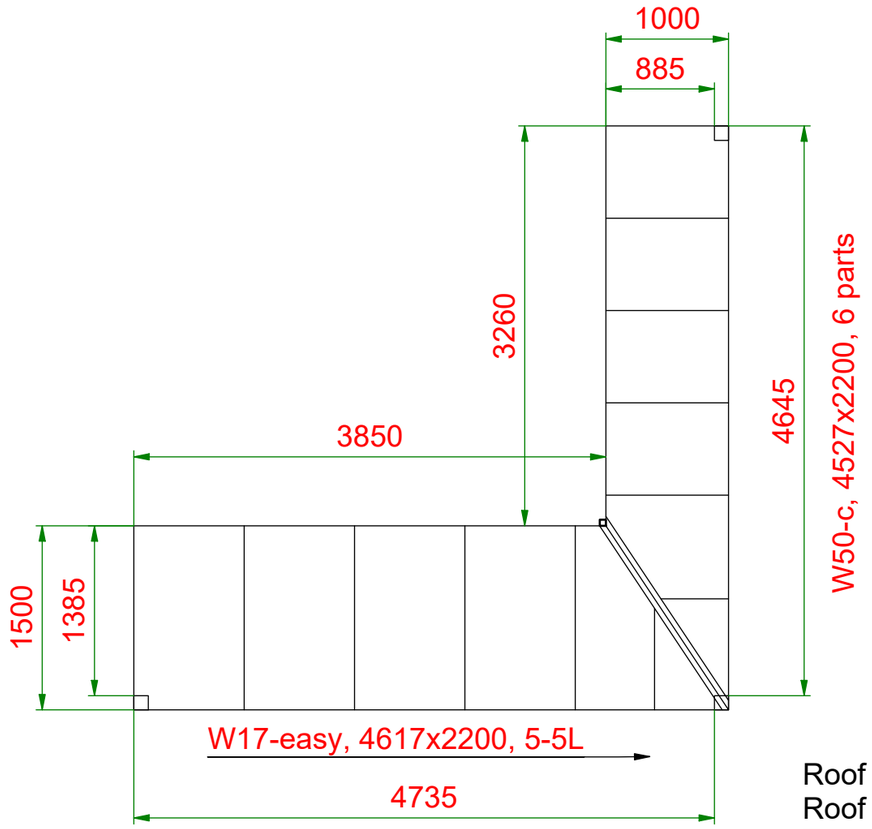

Roof 1 - 4735x1385 mm
Roof 2 - 4645x885 mm
Type N joint

BEG = 2200mm
BEW = 2450mm
Slope = 4,6°

Selected roof covering: 10 mm To be approved on site	Glass sizes:	Order number-position: 151167391-	Contact person: Levan Stein	
Colour: Standard colour				Scale: 1 : 50
Release: (Signature) (Date)		Reference:	Drawing number: TBS2-D-00250266	weinor
		Client: C P Interiors		
			Awnings Patio roofs Glasoasen®	